SECTION	SUBDIVISION	TOWNSHIP	RANGE	CULTIVATED ACREAGE	DESCRIPTION OF CULTURE
14	NE¼ NE¼	24N	19E	11.10	Meadow Hay
14	SE¼ NE¼	24N	19E	3.50	" "
14	SE¼ NE¼	"	"	4.04	Meadow Pasture
13	NW¼ NW¼	"	"	18.13	Meadow Hay
13	SW¼ NW¼	"	"	19.82	" "
13	NW¼ SW¼	"	"	16.29	" "
13	NE¼ SW¼	"	"	32.66	" "
13	NW¼ SE¼	"	"	7.19	" "
13	SE¼ SW¼	"	"	9.25	" "
13	SW¼ SE¼	"	"	25.47	" "
13	SE¼ SE¼	"	"	15.93	" "
13	SW¼ SE¼	"	"	9.18	Diversified Pasture
13	SE¼ SE¼	"	"	1.47	" "
13	NE¼ NW¼	"	"	6.10	Meadow Hay
24	NW¼ NE¼	"	"	5.14	Diversified Pasture
24	NE¼ NE¼	"	"	18.24	" "
24	NE¼ NE¼	"	"	12.85	Meadow Hay
24	SE¼ NE¼	"	"	3.70	Diversified Pasture
19	NW¼ NW¼	"	"	12.52	Meadow Hay
19	SW¼ NW¼	"	"	25.90	Meadow Pasture
19	SE¼ NW¼	"	"	2.54	" "
19	NW¼ SW¼	"	"	3.82	Meadow Hay
19	NE¼ SW¼	"	"	15.04	" "
19	SE¼ SW¼	"	"	8.07	Meadow Pasture

Total 287.95 Acres

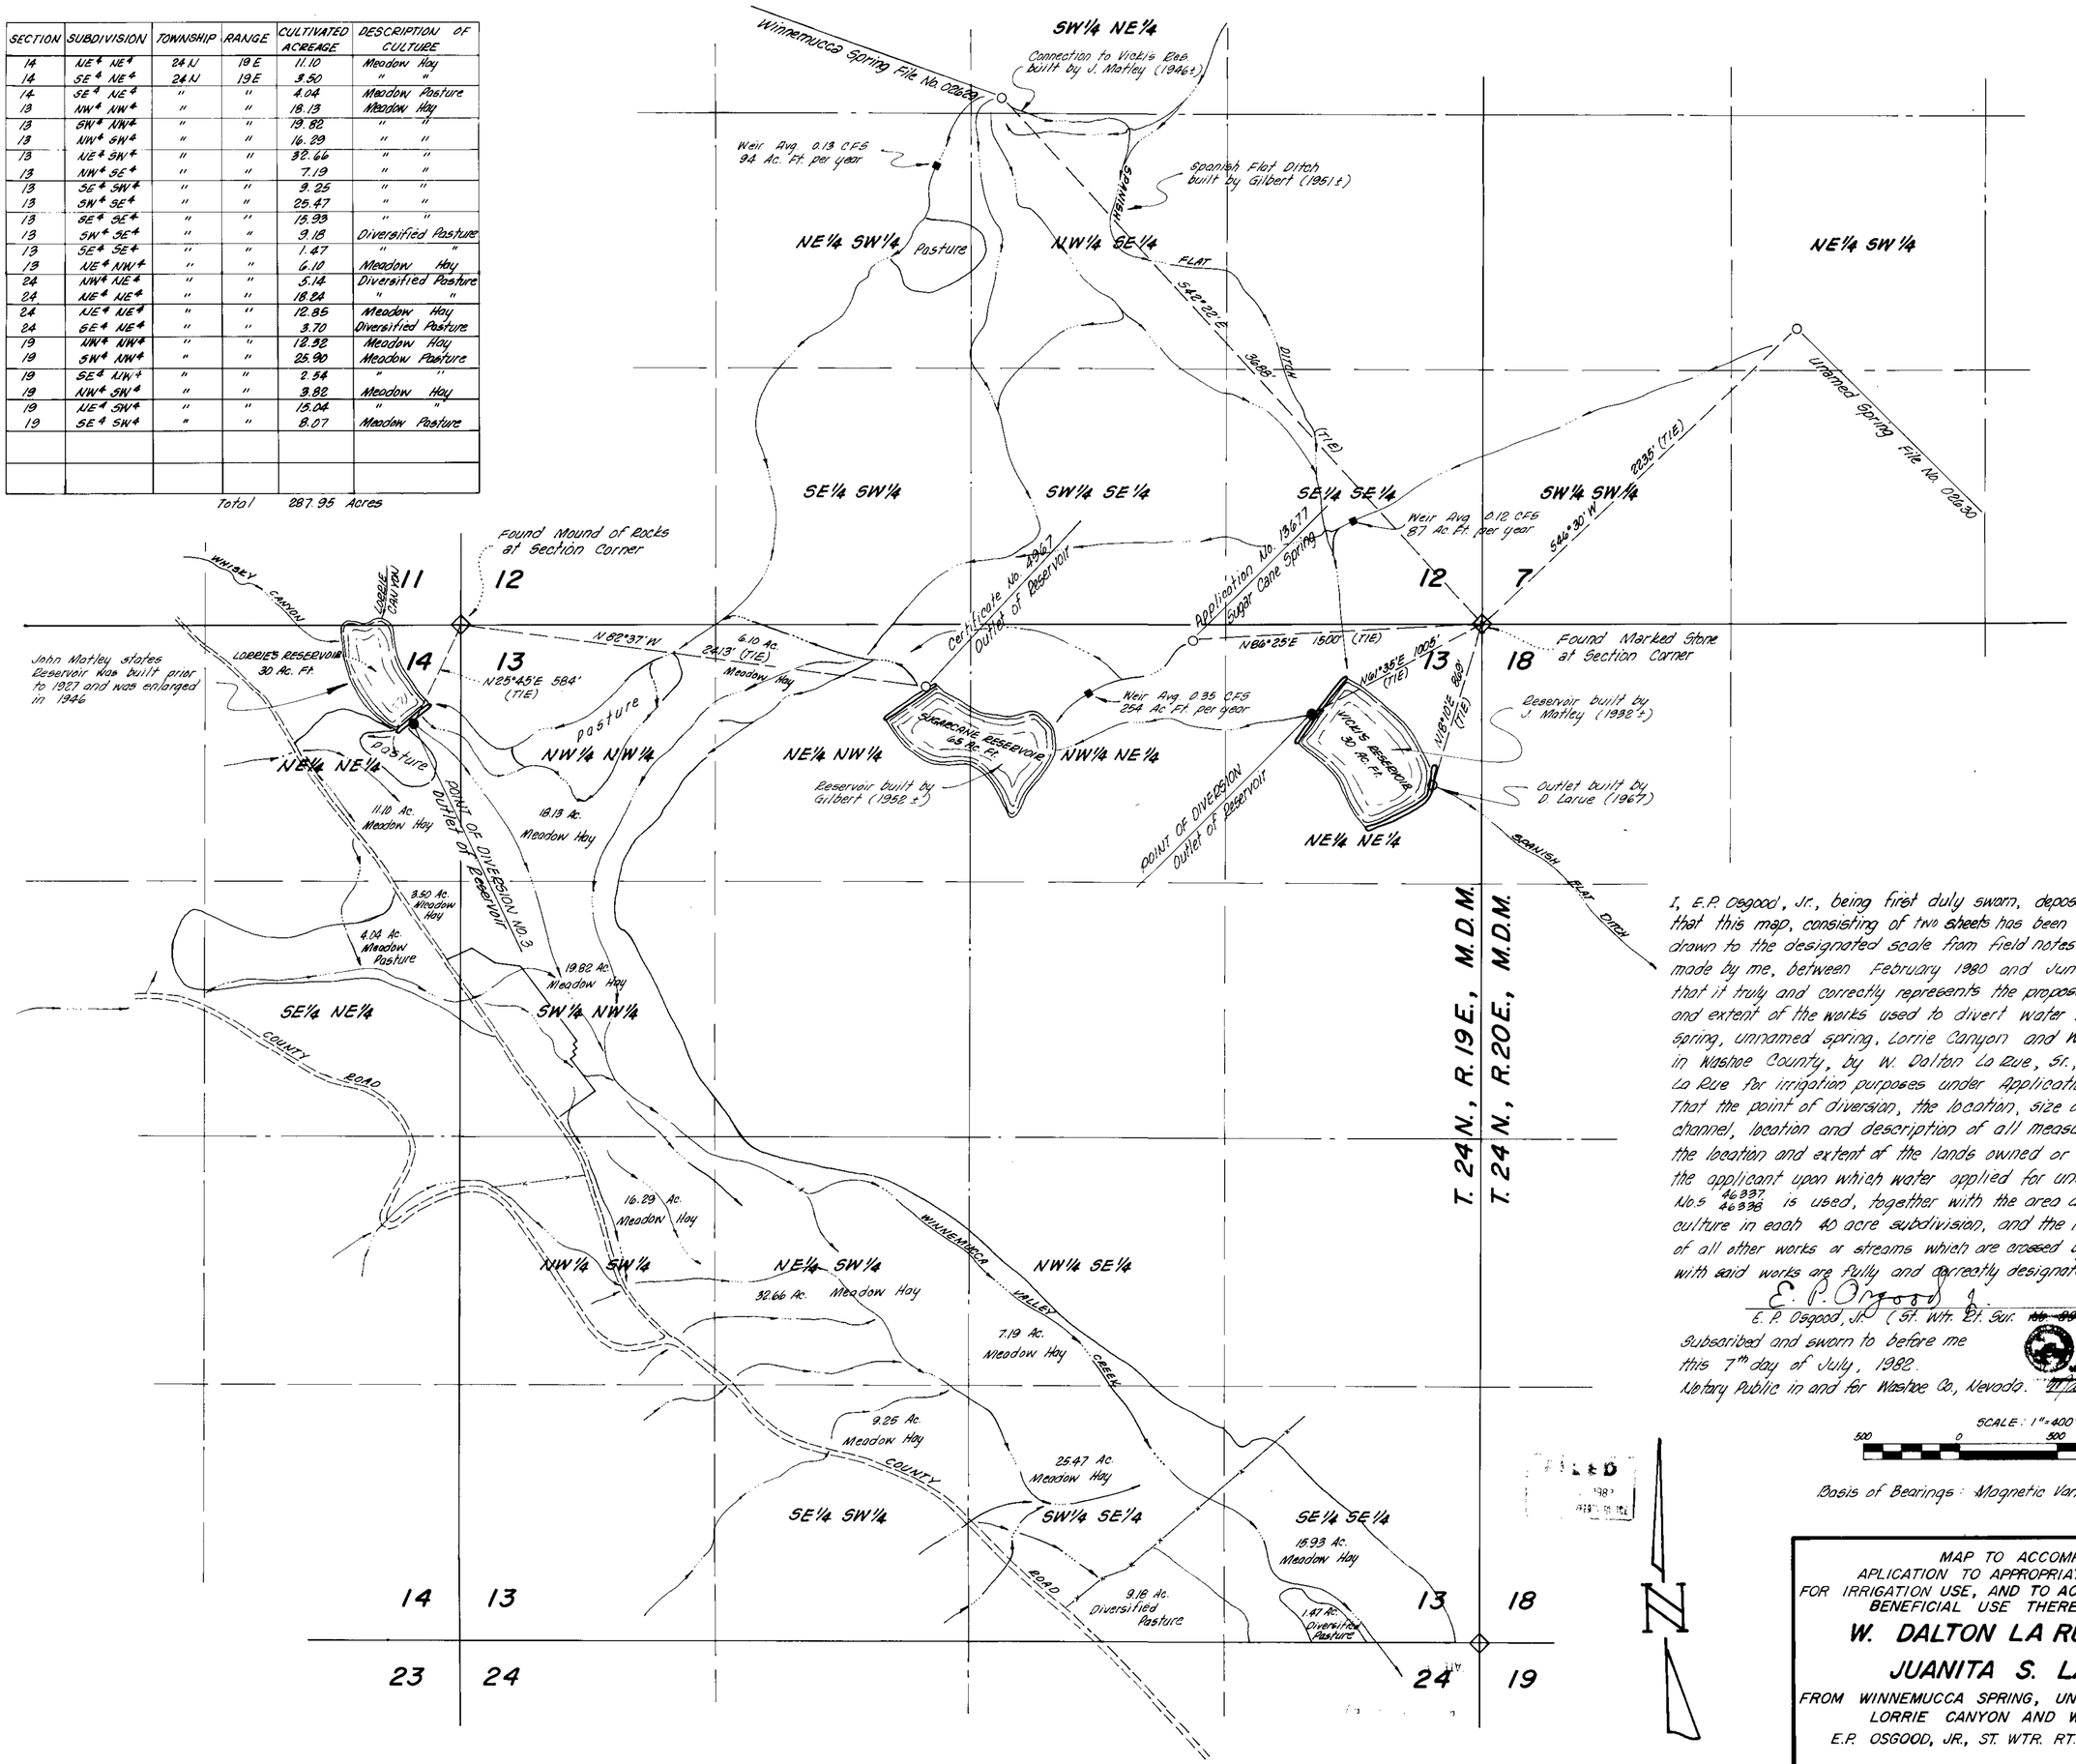

I, E.P. Osgood, Jr., being first duly sworn, depose and say that this map, consisting of two sheets has been correctly drawn to the designated scale from field notes of a survey made by me, between February 1980 and June 23, 1982; that it truly and correctly represents the proposed location and extent of the works used to divert water from Winnemucca spring, unnamed spring, Lorrie Canyon and Whiskey Canyon in Washoe County, by W. Dalton La Rue, Sr., & Juanita S. La Rue for irrigation purposes under Application Nos 46337, 46338. That the point of diversion, the location, size of the diverting channel, location and description of all measuring devices, the location and extent of the lands owned or controlled by the applicant upon which water applied for under Application Nos 46337 46338 is used, together with the area and kind of culture in each 40 acre subdivision, and the location and names of all other works or streams which are crossed by or connected with said works are fully and correctly designated thereon.

E. P. Osgood, Jr.

E. P. Osgood, Jr. (St. Wtr. Rt. Sur. No. 294)

Subscribed and sworn to before me this 7th day of July, 1982.

Notary Public in and for Washoe Co., Nevada. Marvin Hamrick

MARVIN HAMRICK
Notary Public - State of Nevada
Washoe County
My Appointment Expires Feb. 8, 1984

SCALE: 1" = 400'

500 0 500 1000

Basis of Bearings: Magnetic Variation = 18° East

FILED
1982

MAP TO ACCOMPANY
APLICATION TO APPROPRIATE WATER
FOR IRRIGATION USE, AND TO ACCOMPANY PROOF OF
BENEFICIAL USE THEREOF

W. DALTON LA RUE, SR., &

JUANITA S. LA RUE

FROM WINNEMUCCA SPRING, UNNAMED SPRING,
LORRIE CANYON AND WHISKY CANYON

E.P. OSGOOD, JR., ST. WTR. RT. SURVEYOR NO. 294

SHEET 1 OF 2

46338 **46337**

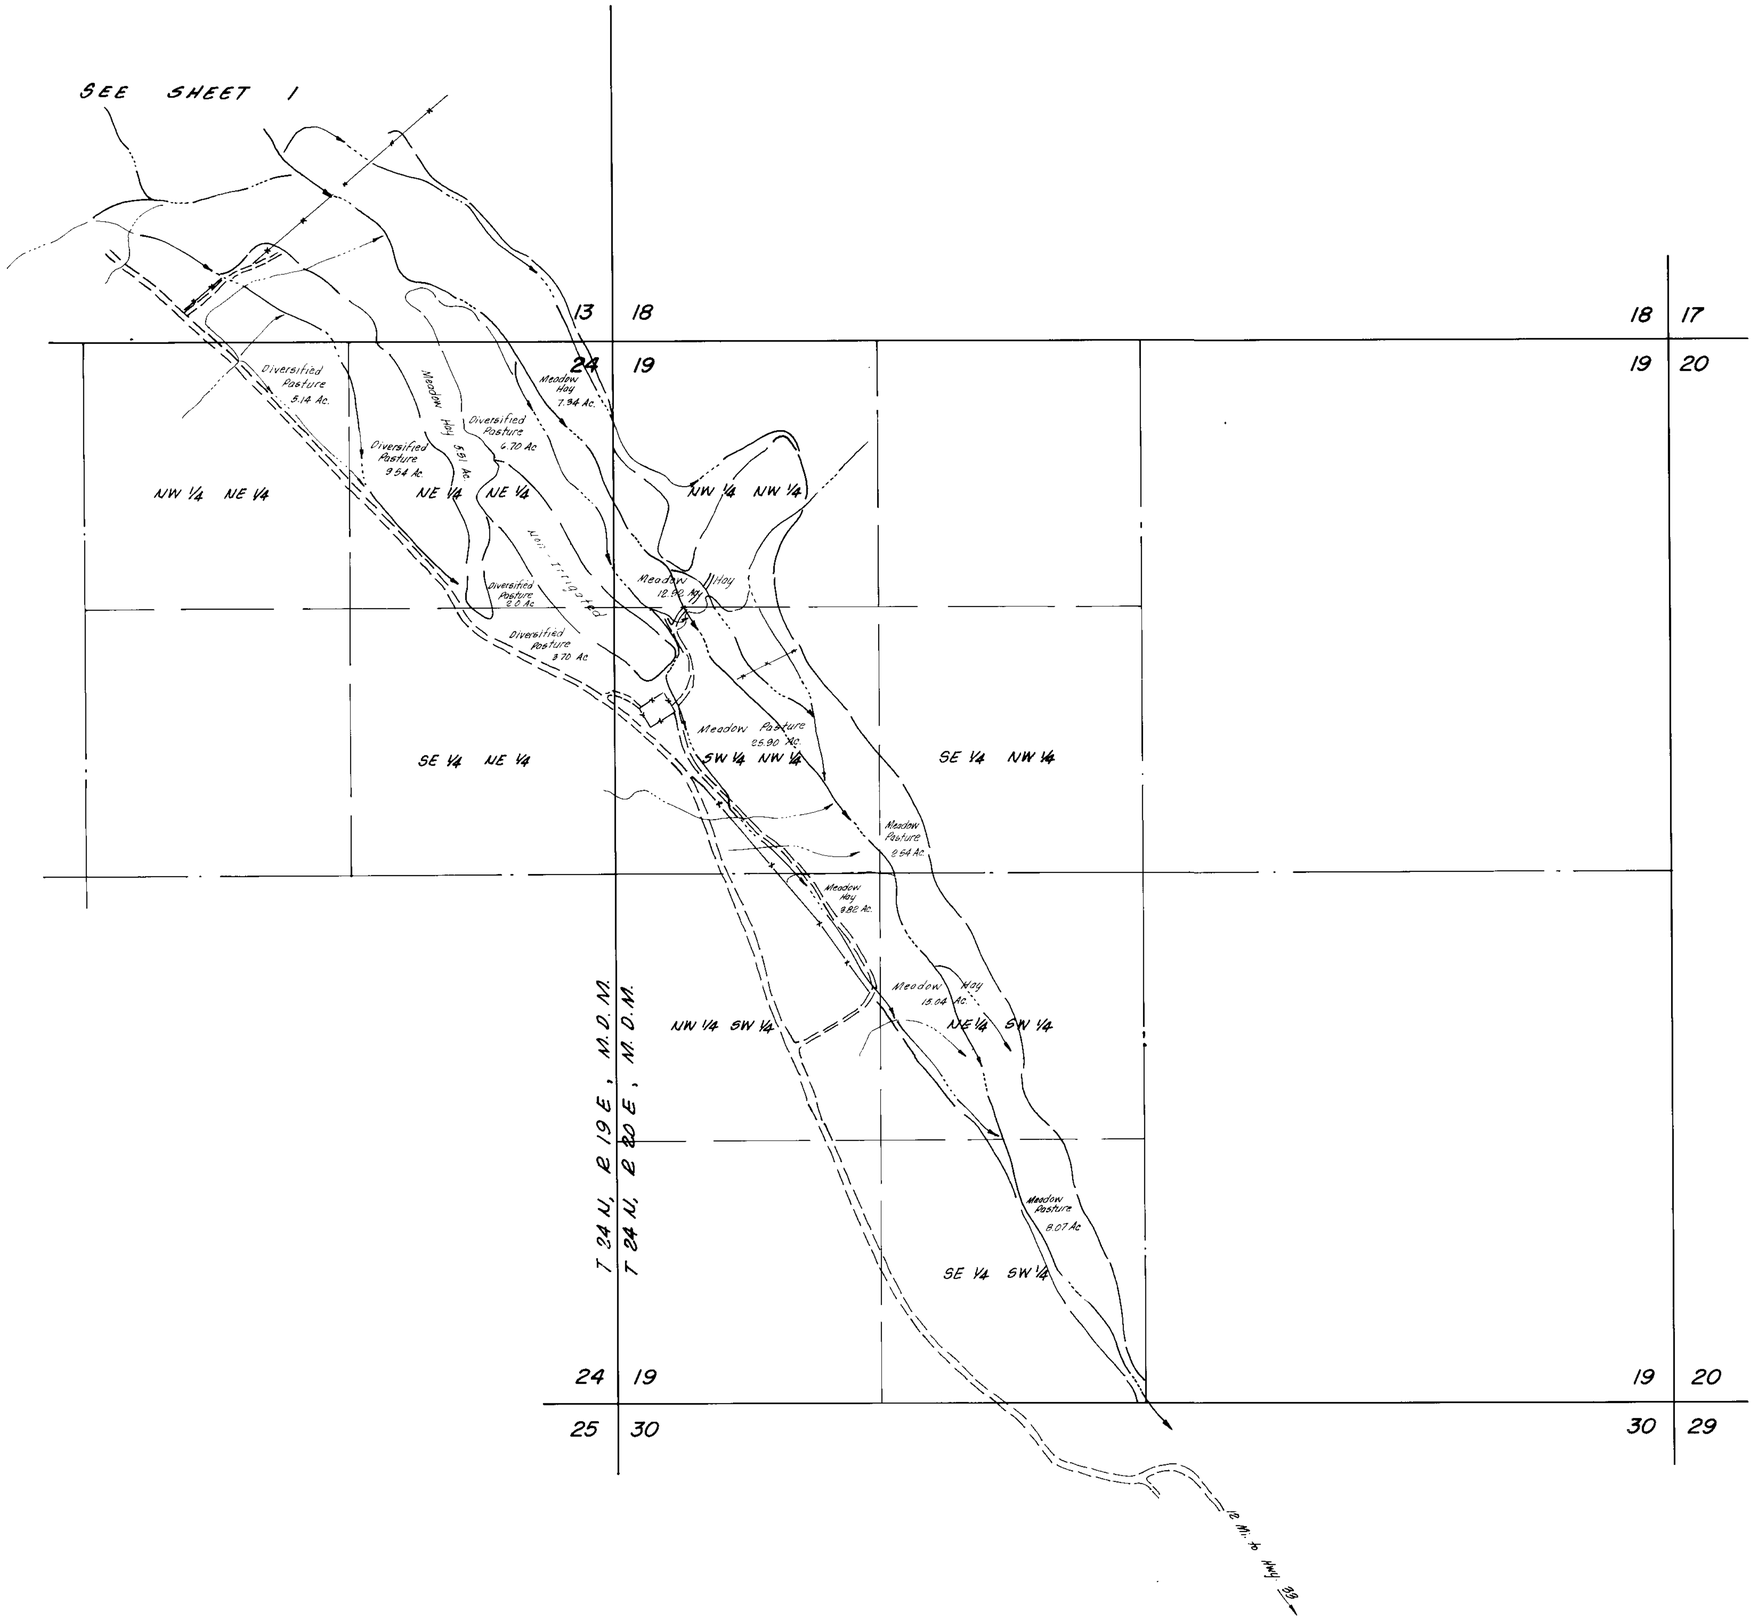

SCALE 1" = 400'

FILED
STATE ENGINEER'S OFFICE

0 500 1000 1500

MAP TO ACCOMPANY
APLICATION TO APPROPRIATE WATER
FOR IRRIGATION USE, AND TO ACCOMPANY PROOF OF
BENEFICIAL USE THEREOF

W. DALTON LA RUE, SR., &

JUANITA S. LA RUE

FROM WINNEMUCCA SPRING, UNNAMED SPRING,
LORRIE CANYON AND WHISKY CANYON

E.P. OSGOOD, JR., ST. WTR. RT. SURVEYOR NO. 294
SHEET 2 OF 2

46338 46337