Portion Of Sections 17 & 20, T.42 N., R.40E., M.D.B. & M.

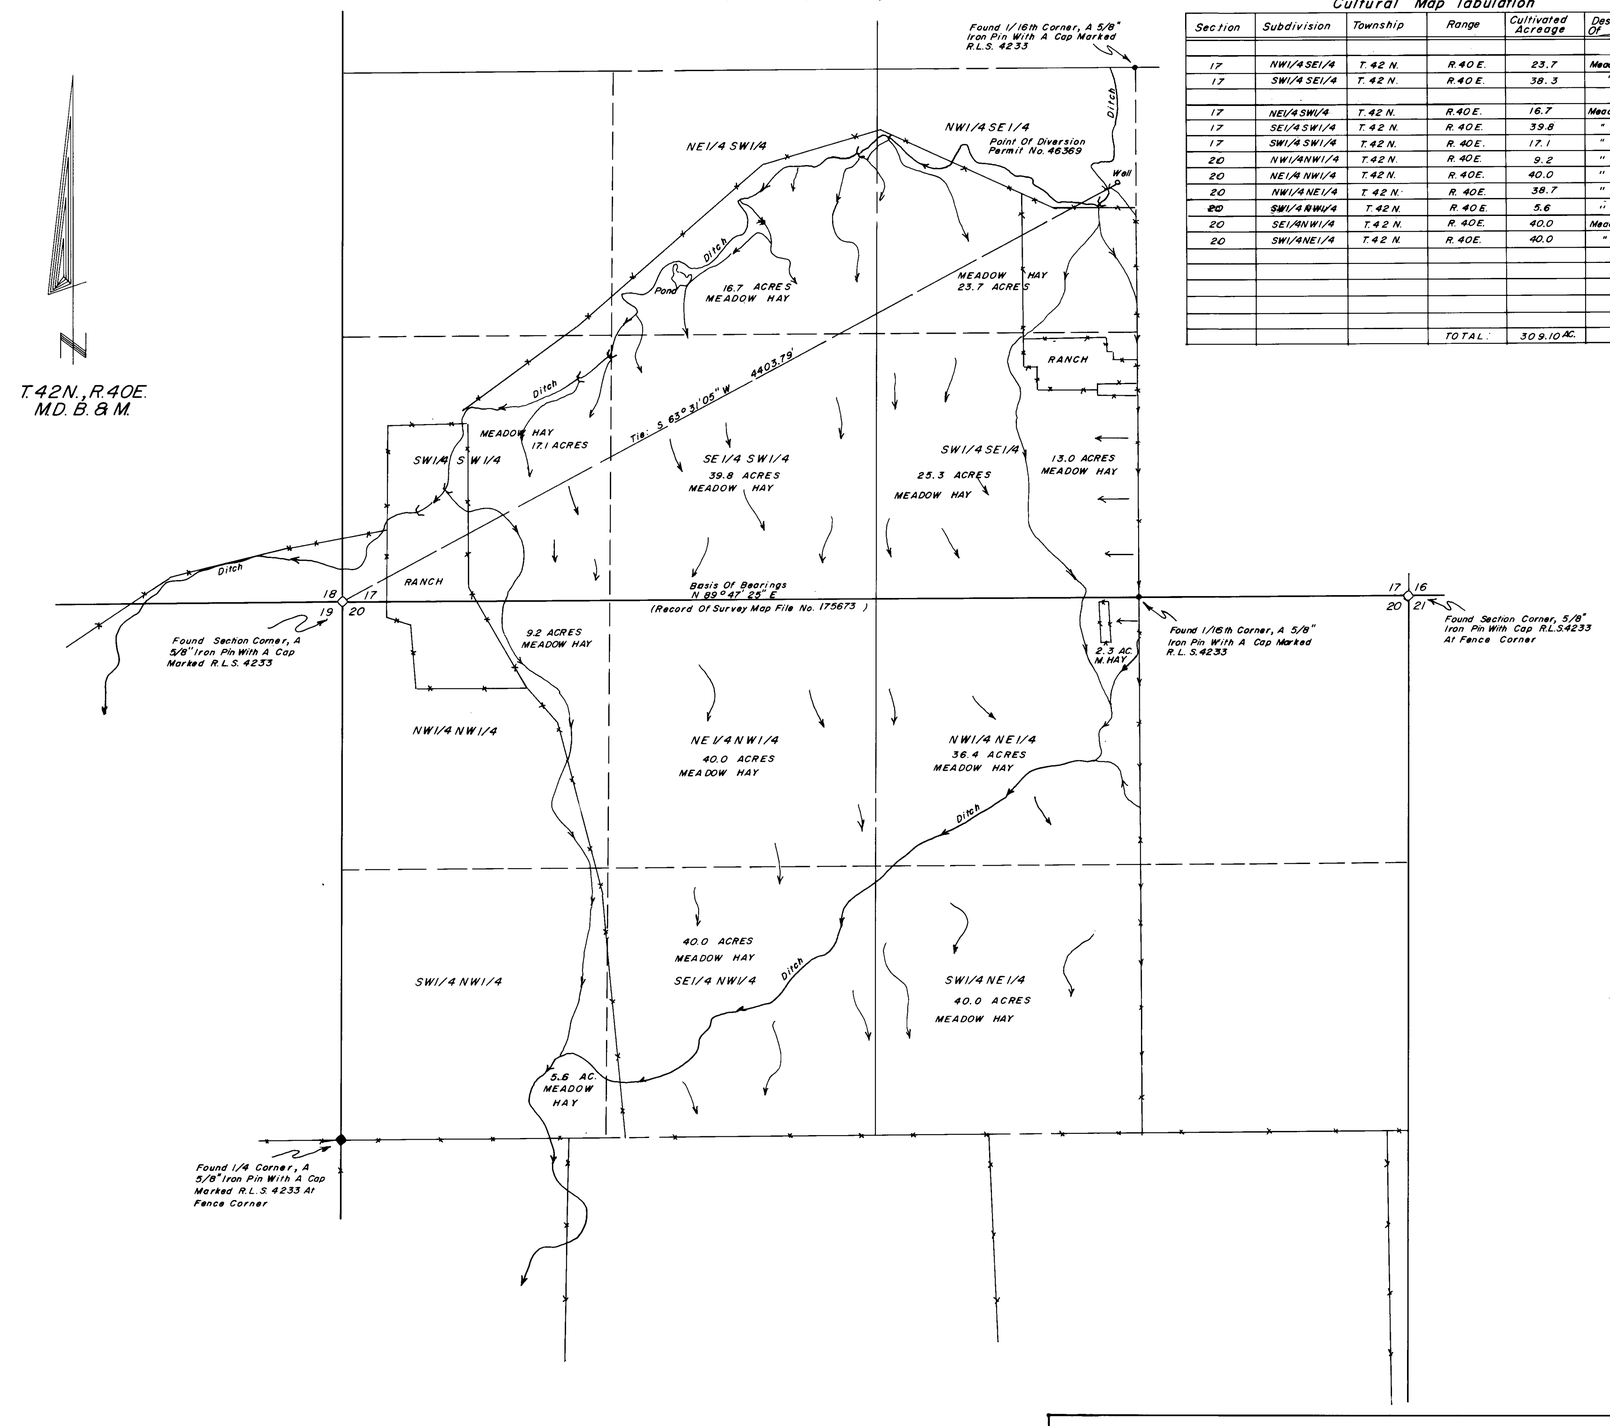

Cultural Map Tabulation

Section	Subdivision	Township	Range	Cultivated Acreage	Description Of Culture
17	NW1/4 SE1/4	T. 42 N.	R. 40 E.	23.7	Meadow Hay
17	SW1/4 SE1/4	T. 42 N.	R. 40 E.	38.3	" "
17	NE1/4 SW1/4	T. 42 N.	R. 40 E.	16.7	Meadow Hay
17	SE1/4 SW1/4	T. 42 N.	R. 40 E.	39.8	" "
17	SW1/4 SW1/4	T. 42 N.	R. 40 E.	17.1	" "
20	NW1/4 NW1/4	T. 42 N.	R. 40 E.	9.2	" "
20	NE1/4 NW1/4	T. 42 N.	R. 40 E.	40.0	" "
20	NW1/4 NE1/4	T. 42 N.	R. 40 E.	38.7	" "
20	SW1/4 NW1/4	T. 42 N.	R. 40 E.	5.6	" "
20	SE1/4 NW1/4	T. 42 N.	R. 40 E.	40.0	Meadow Hay
20	SW1/4 NE1/4	T. 42 N.	R. 40 E.	40.0	" "
			TOTAL:	309.10 AC.	

STATE OF NEVADA
COUNTY OF HUMBOLDT

I, JOHN H. MILTON III, being first duly sworn, depose and say that this map, consisting of one sheet, numbered from 1 to 1, inclusive, has been correctly drawn to the designated scale from field notes of a survey made by me, or under my supervision and direction, between the 27th day of March, and the 28th day of March, 1995; that it truly and correctly represents the proposed location and extent of the works used to divert water from underground in Humboldt County, Nevada by KENNETH R. BUCKINGHAM, for irrigation and domestic purposes under Permit Number 46369. That the point of diversion, the location, size of the diverting channel or other conduit, location and description of all measuring devices, the location and extent of lands owned or controlled by the applicant upon which water applied for under Permit Number 46369 is used, together with the area and kind of culture in each 40-acre subdivision, and the location and names of all other works or streams which are crossed by or connected with said works are fully and correctly delineated thereon.

PROFESSIONAL LAND SURVEYOR STATE OF NEVADA JOHN H. MILTON III No. 5271

State Land Surveyor No. 573

4-12-95

Subscribed and sworn to before me this 12th day of April 1995.

Doris A. Twichell

DORIS A. TWICHELL
Notary Public in and for Humboldt County, State of Nevada.
My commission expires on May 28th, 1997.

DORIS A. TWICHELL
NOTARY PUBLIC
HUMBOLDT Co. NEVADA
My Appointment Expires
MAY 28 1997

NOTES:

Indicates A Concrete Diversion Dam.

Basis Of Bearings Taken From Record Of Survey Map File No. 175673 Prepared For Jim Wallace & Loui Carri, Filed On December 2nd, 1978 In The Office Of The Humboldt Co. Recorder.

SCALE 1" = 400'

400 0 400 800 1200 1600

STATE ENGINEER'S USE

FILED MAR 17 STATE ENGINEER

46369 CERTIFICATE No 14297 ISSUED 03-28-96

Revised 5-16-95

Desert Mountain Surveying
Land and Water Right Surveyors
146 West Second Street
WINNEMUCCA, NEVADA 89445 (702) 623-4414

MAP TO ACCOMPANY PROOF OF BENEFICIAL USE UNDER PERMIT NUMBER 46369

For Irrigation & Domestic Use
BY KENNETH R. BUCKINGHAM
FROM UNDERGROUND
IN HUMBOLDT COUNTY, NEVADA

46369