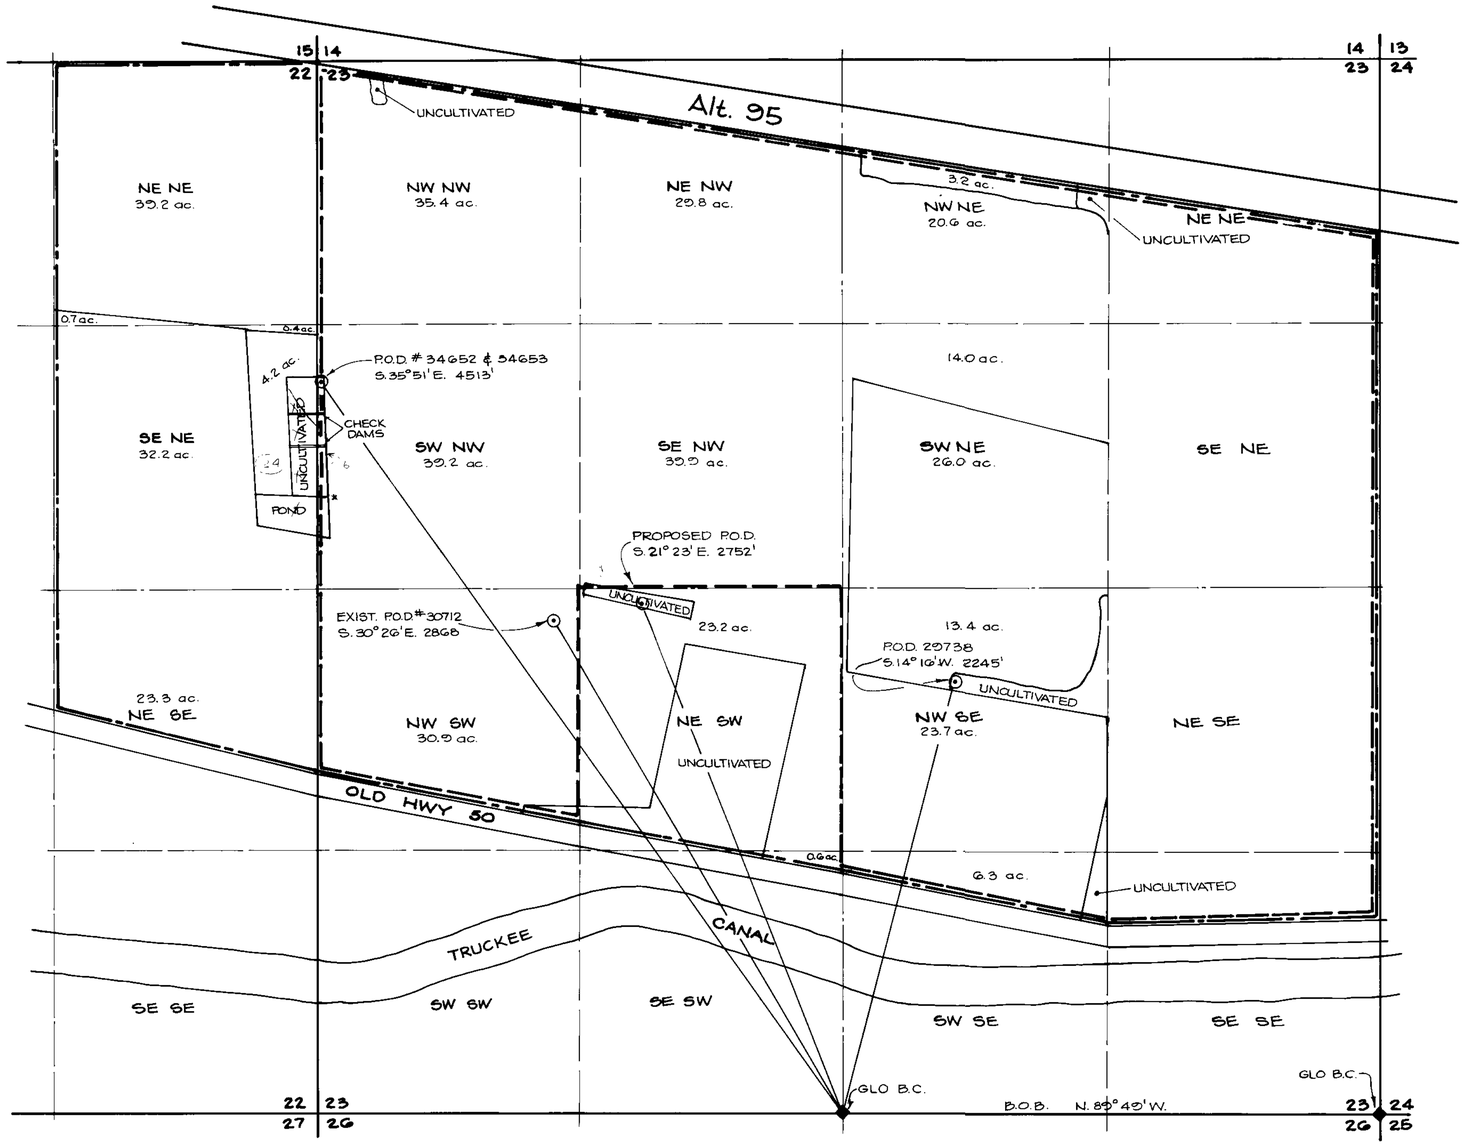

T-20-N, R-25-E, M.D.B.&M.

EXIST. PLACE OF USE UNDER PERMITS 30712, 34652 & 34653

EXIST. PLACE OF USE UNDER PERMIT 29738

BASIS OF BEARING: BASED ON THE GLO TOWNSHIP SURVEY PLAT, DATED 1935.

STATE OF NEVADA
S.S.
CARSON CITY

I, BRUCE R. SCOTT, BEING FIRST DULY SWORN, DEPOSE AND SAY THAT THIS MAP CONSISTING OF ONE SHEET, HAS BEEN CORRECTLY DRAWN TO THE DESIGNATED SCALE, FROM A SURVEY MADE UNDER MY SUPERVISION AND FROM FIELD NOTES OF A SURVEY MADE BY ME WHICH WAS COMPLETED ON THE 10TH DAY OF JANUARY 1983 THAT IT TRULY AND CORRECTLY REPRESENTS THE LOCATION AND EXTENT OF THE WORKS USED TO DIVERT WATER FROM UNDERGROUND SOURCES IN LYON COUNTY BY STANLEY R. DAVIS FOR IRRIGATION AND DOMESTIC PURPOSES UNDER PERMITS 29738, 30712, 34652 & 34653. THAT THE POINTS OF DIVERSION, THE LOCATION AND EXTENT OF LANDS OWNED OR CONTROLLED BY THE APPLICANT UPON WHICH WATER APPLIED FOR UNDER PERMITS 29738, 30712, 34652 & 34653 ARE USED, TOGETHER WITH THE AREA AND KIND OF CULTURE IN EACH 40 ACRE SUBDIVISION, ARE FULLY AND CORRECTLY DESIGNATED HEREON.

Bruce R. Scott
STATE WATER RIGHT SURVEYOR NO. 427

SUBSCRIBED AND SWORN TO BEFORE ME ON THIS 17th DAY OF January 1983. NOTARY PUBLIC IN AND FOR LYON COUNTY.

Carol A. Smith

CAROL A. SMITH
Notary Public - State of Nevada
LYON COUNTY
My Appointment Expires November 5, 1986

29738 CERTIFICATE NO. 10642 ISSUED 5/9/83
34652 CERTIFICATE NO. 10648 ISSUED 5/9/83
34653 CERTIFICATE NO. 10649 ISSUED 5/9/83
46550 CERTIFICATE NO. 10889 ISSUED 12/15/83

SCALE 1" = 400'
400 200 0 400 800

NORTH

RESOURCE CONCEPTS INC.
340 North Minnesota Street, Carson City, Nevada 89701 (702) 883 - 1600
ENGINEERING · ECONOMICS · RESOURCE PLANNING

JOB NO.
DATE
REVISED
DRAWN BY
Sheet 1 of 1

CULTURAL TABULATION UNDER PERMITS 29738, 30712, 34652 & 34653

SECTION	SUBDIVISION	TOWNSHIP	RANGE	CULTIVATED ACREAGE	DESCRIPTION OF CULTURE	APPROXIMATE DATE OF FIRST CULTURE
23	NW NW	20 N	25 E	35.4	ALFALFA	1981
	NE NW			29.8	"	"
	SW NW			39.2	"	BEFORE 1980
	SE NW			39.9	"	" "
	NW SW			30.9	"	" "
	NW NE			20.6	"	1981
	NW NE			3.2	GRAIN PLOWED UNDER	"
	SW NE			14.0	ALFALFA	BEFORE 1980
	SW NE			26.0	WINTER WHEAT	" "
	NW SE			13.4	" "	" "
	NW SE			23.7	ALFALFA	" "
	SW SE			6.3	"	" "
			TOTAL	282.4 ACRES		

CULTURAL TABULATION UNDER PERMITS 30712, 34652 & 34653

SECTION	SUBDIVISION	TOWNSHIP	RANGE	CULTIVATED ACREAGE	DESCRIPTION OF CULTURE	APPROXIMATE DATE OF FIRST CULTURE
23	NE SW	20 N	25 E	23.2	ALFALFA	BEFORE 1980
	SE SW			0.6	"	" "
			TOTAL	23.8 ACRES		
22	NE NE	20 N	25 E	39.2	SUDAN GRASS	1981
	NE NE			0.7	ALFALFA	"
	SE NE			32.2	"	"
	SE NE			0.4	SUDAN GRASS	"
	SE NE			4.2	GRAIN PLOWED UNDER	"
	NE SE			23.3	ALFALFA	BEFORE 1980
			TOTAL	100 ACRES		

STATE
FILED
JAN 17 1983
STATE ENGINEER'S OFFICE

MAP
TO ACCOMPANY PROOF OF BENEFICIAL USE UNDER PERMITS 29738, 30712, 34652 & 34653 AND CHANGE POINT OF DIVERSION 30712 BY

STANLEY R. DAVIS

FOR IRRIGATION AND DOMESTIC PURPOSES FROM UNDERGROUND SOURCES IN LYON COUNTY, NEVADA

34653 34652 29738 46550