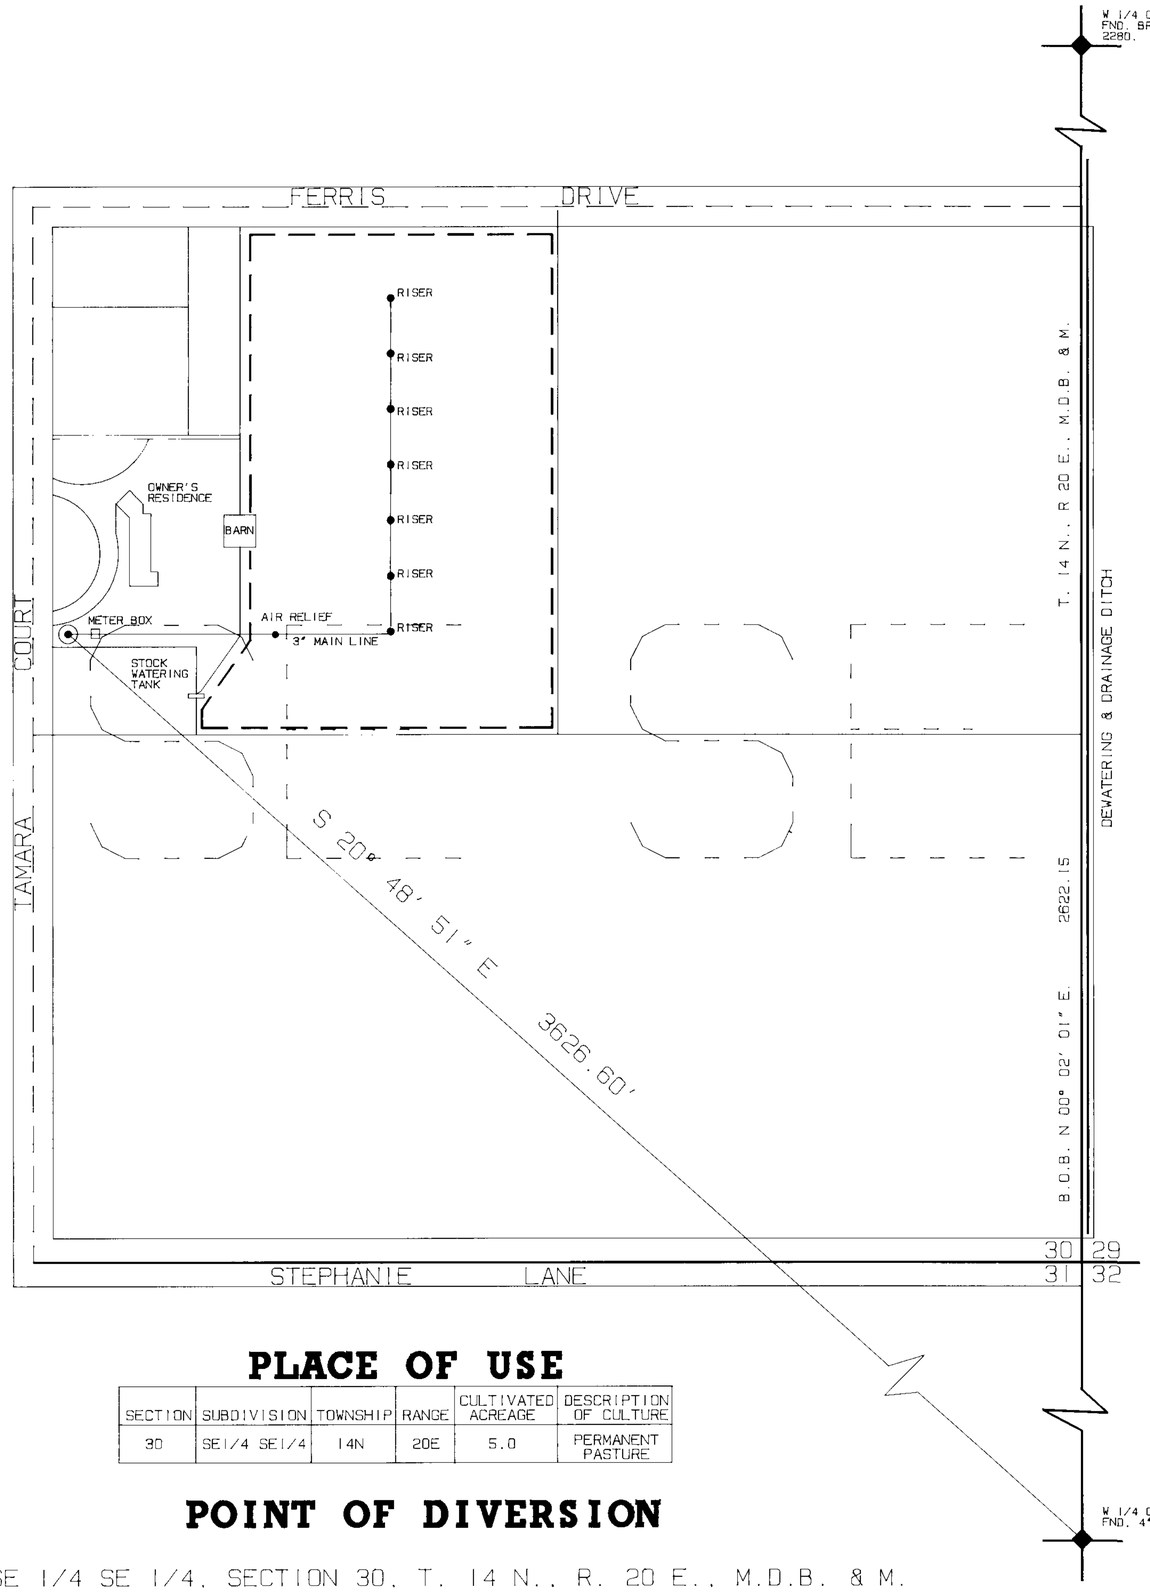

PLACE OF USE

SECTION	SUBDIVISION	TOWNSHIP	RANGE	CULTIVATED ACREAGE	DESCRIPTION OF CULTURE
30	SE1/4 SE1/4	14N	20E	5.0	PERMANENT PASTURE

POINT OF DIVERSION

SE 1/4 SE 1/4, SECTION 30, T. 14 N., R. 20 E., M.D.B. & M.

N

SCALE 1" = 100'

STATE OF NEVADA)
SS
COUNTY OF CARSON CITY)

I, DAVID D. WINCHELL BEING FIRST DULY SWORN, DEPOSE AND SAY THAT THIS MAP, CONSISTING OF ONE (1) SHEET( ) HAS BEEN CORRECTLY DRAWN TO THE DESIGNATED SCALE FROM RECORDS FILED IN THE OFFICE OF THE STATE ENGINEER AND FROM FIELD NOTES MADE BY ME OR UNDER MY DIRECTION, BETWEEN THE 14TH DAY OF MARCH AND THE 15TH DAY OF MARCH, 1991: THAT IT TRULY AND CORRECTLY REPRESENTS THE PROPOSED LOCATION AND EXTENT OF THE WORKS USED TO DIVERT WATER FROM UNDERGROUND

DOUGLAS COUNTY, BY JACK D. & RHONDA L. FERRIS

FOR IRRIGATION & DOMESTIC

THAT THE PROPOSED POINT OF DIVERSION, THE APPROXIMATE LOCATION AND SIZE OF THE DIVERTING CHANNEL, ALL RESERVOIRS AND BASINS, THE LOCATIONS AND NAMES OF ALL OTHER WORKS, AND THE BOUNDARY OF ALL LANDS, SHOWING BY 40 ACRE SUB-DIVISION THE AREAS TO BE PLACED TO BENEFICIAL USE ARE FULLY AND CORRECTLY DESIGNATED THEREON.

David D. Winchell 4/15/91
DAVID D. WINCHELL SWRS NO.779

SUBSCRIBED AND SWORN TO BEFORE ME
THIS 15th DAY OF April, 1991
NOTARY PUBLIC IN AND FOR Washoe
COUNTY, NEVADA.

Mary C. Jones

BASIS OF BEARINGS
WEST LINE OF THE NW 1/4 OF SECTION 32, AND THE WEST LINE OF THE SW 1/4 OF SECTION 29, T. 14 N., R. 20 E., M.D.B. & M. BEARING N. 00° 02' 01" E. AS SHOWN ON RECORD OF SURVEY, NEVIS INDUSTRIES. BOOK 580, PAGE 266, DOCUMENT NO. 44253.

LEGEND

PLACE OF USE

POINT OF DIVERSION

CERTIFICATE No. 12891 ISSUED 7-22-91

100 0 100 200
SCALE = 1" = 100'

FILED APR 17 1991 STATE ENGINEER

THIEL, WINCHELL AND ASSOCIATES, INC.
CIVIL ENGINEERS, LAND SURVEYORS, WATER RIGHTS, LAND USE PLANNING
34 LAKES BOULEVARD, SUITE 101
DAYTON, NEVADA 89403
(702) 246-7300

MAP
TO ACCOMPANY PROOF OF BENEFICIAL USE UNDER PERMIT NO. 46631.

SOURCE: UNDERGROUND
USE: IRRIGATION & DOMESTIC
BY: JACK D. & RHONDA L. FERRIS

DOUGLAS COUNTY NEVADA

46631