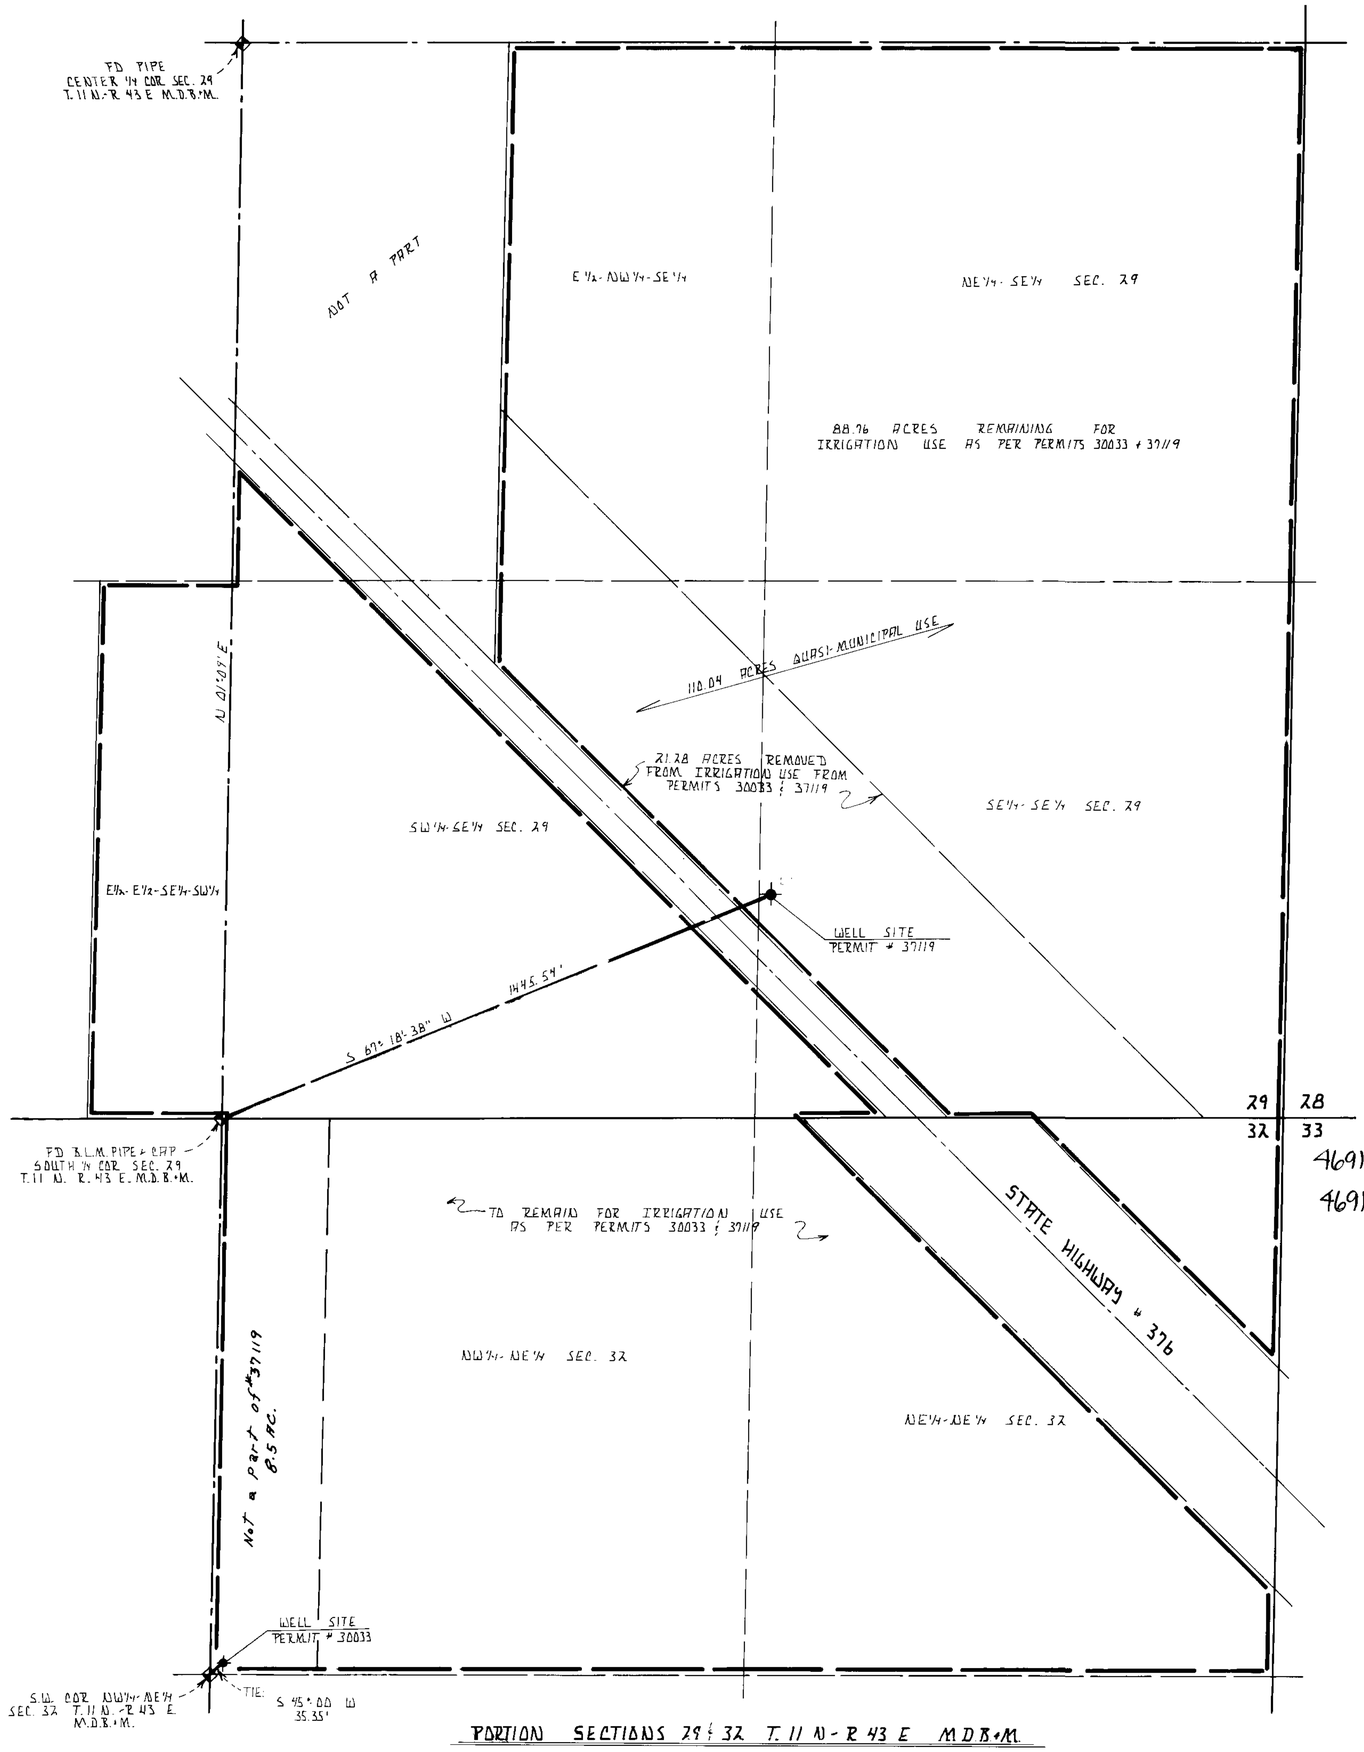

PORTION SECTIONS 29 & 32 T. 11 N - R 43 E MDB&M.

MAP TO ACCOMPANY APPLICATION NOS. 46913 & 46914 TO CHANGE THE MANNER OF USE OF PERMIT NOS. 37119 & 30033 FROM IRRIGATION TO QUASI-MUNICIPAL.

STATE OF NEVADA } SS
COUNTY OF CHURCHILL }

I, LOWELL D. EMERY BEING FIRST DULY SWORN DEPOSE AND SAY THAT THIS MAP CONSISTING OF ONE SHEET NUMBERED FROM 1 TO 1 INCLUSIVE HAS BEEN CORRECTLY DRAWN TO THE DESIGNATED SCALE FROM FIELD NOTES OF A SURVEY MADE BY ME BETWEEN THE 18th DAY OF July AND THE 19th DAY OF July 1983; THAT IT TRULY AND CORRECTLY REPRESENTS THE PROPOSED LOCATION AND EXTENT OF THE WORKS USED TO DIVERT WATER FROM THE PROPOSED WELL SITES IN NYE COUNTY BY

KARL W. BERG
APPLICANT

FOR IRRIGATION AND QUASI-MUNICIPAL PURPOSE: THAT THE PROPOSED POINT OF DIVERSION THE APPROXIMATE LOCATION AND SIZE OF THE DIVERTING CHANNEL OR OTHER CONDUIT THE PLACE AND MANNER OF USE AND THE LOCATION AND NAMES OF ALL OTHER WORKS OR STREAMS WHICH ARE CROSSED BY OR CONNECTED WITH THE SAID WORKS ARE FULLY AND CORRECTLY DESIGNATED THEREON.

Lowell D. Emery
LOWELL D. EMERY S.W.R.S. 536 R.L.S. 1251

SUBSCRIBED AND SWORN TO BEFORE ME THIS 19th DAY OF July 1983.
NOTARY PUBLIC IN AND FOR CHURCHILL COUNTY, NEVADA.

Delbert R. Lott
NOTARY PUBLIC

46913 PER FILE NO 14643 ISSUED 07-24-97
46914 NO 14644 DATE 07-24-97

BASIS OF BEARING
N 01°09' E ON THE WEST LINE OF THE SE 1/4 SEC. 29 T 11 N. R43E MDB&M.
As per GLO plat used in survey plat for 30033 & 37119

0 330 660 990 1320
SCALE 1" = 200 FT.

FILED

MAP TO ACCOMPANY APPLICATION NOS. 46913 & 46914 TO CHANGE THE MANNER OF USE OF PERMIT NOS. 37119 & 30033 FROM IRRIGATION TO QUASI-MUNICIPAL.

BY. KARL W. BERG

FROM. AN UNDERGROUND SOURCE

DRAWN BY. BUZZ FITZPATRICK SCALE. 1" = 200 FT. DATE. JULY 19, 1983	SURVEYED BY. LOWELL D. EMERY S.W.R.S. 536 P.O. BOX 84 FALLON, NEVADA 89406

63489 14 46913