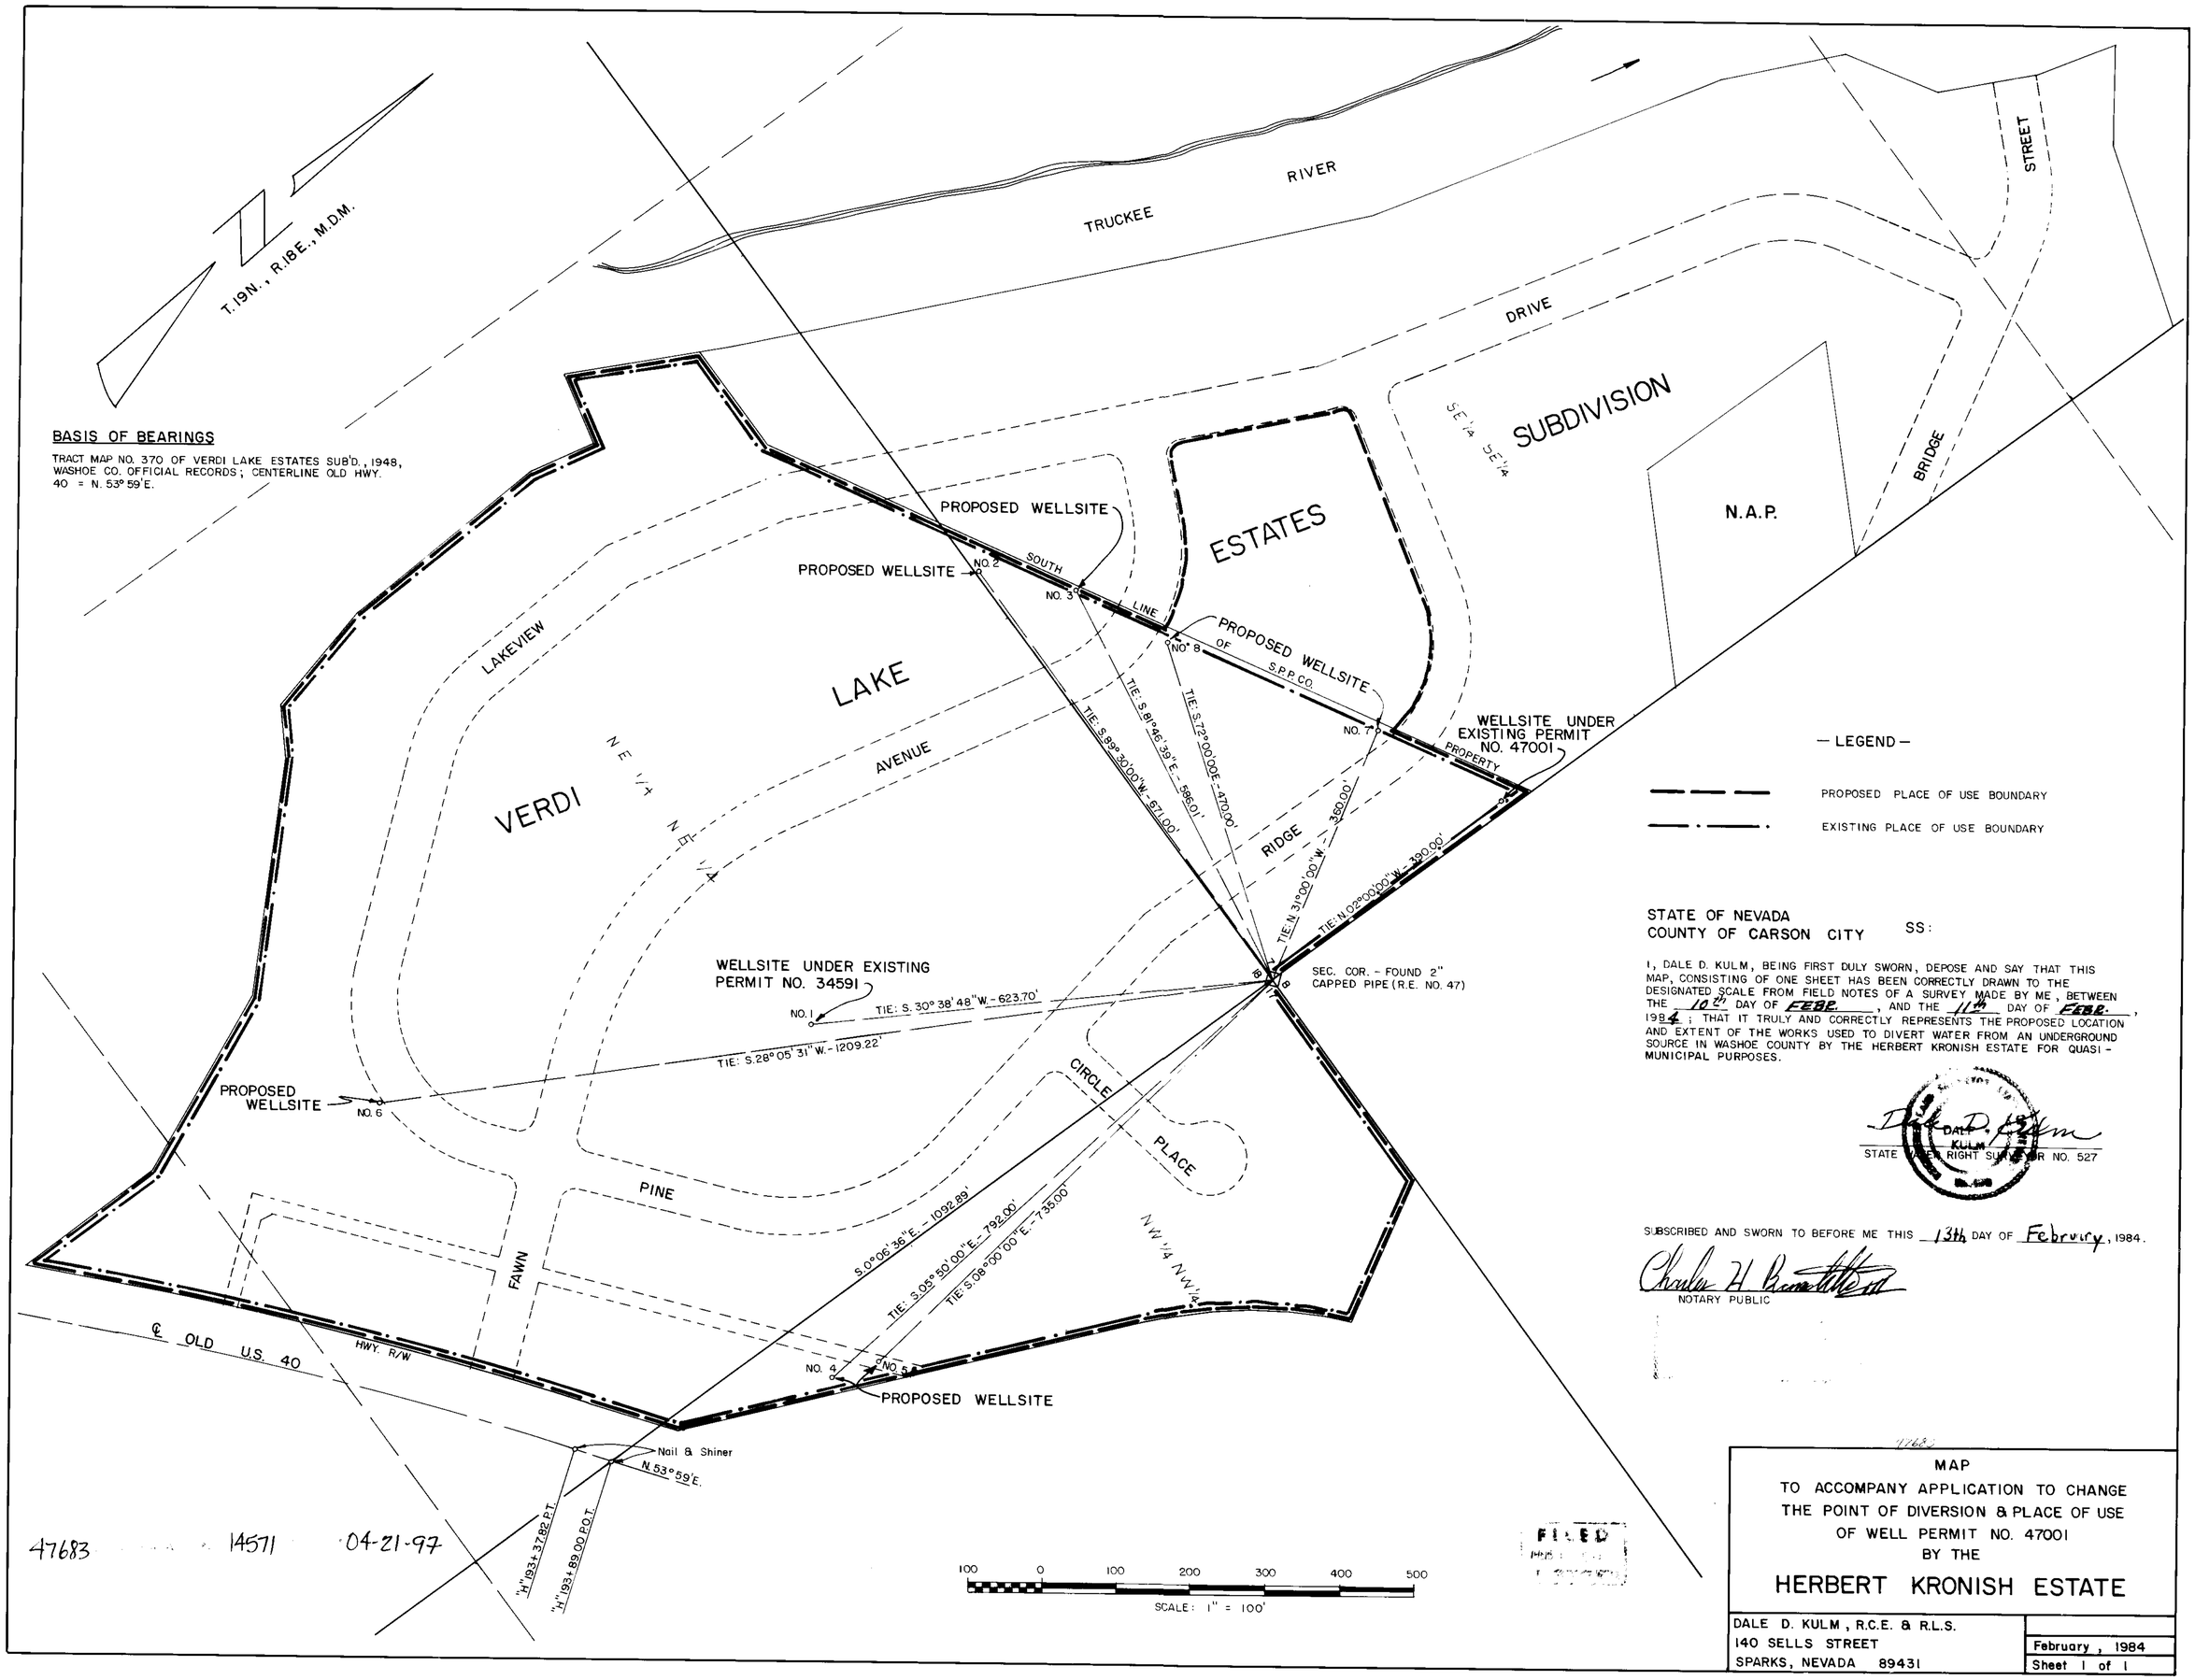

STATE OF NEVADA
COUNTY OF CARSON CITY SS:

I, DALE D. KULM, BEING FIRST DULY SWORN, DEPOSE AND SAY THAT THIS MAP, CONSISTING OF ONE SHEET HAS BEEN CORRECTLY DRAWN TO THE DESIGNATED SCALE FROM FIELD NOTES OF A SURVEY MADE BY ME, BETWEEN THE 10th DAY OF FEBR., AND THE 11th DAY OF FEBR., 1984; THAT IT TRULY AND CORRECTLY REPRESENTS THE PROPOSED LOCATION AND EXTENT OF THE WORKS USED TO DIVERT WATER FROM AN UNDERGROUND SOURCE IN WASHOE COUNTY BY THE HERBERT KRONISH ESTATE FOR QUASI-MUNICIPAL PURPOSES.

Dale D. Kulm
DALE D. KULM
STATE OF NEVADA RIGHT SURVEYOR NO. 527

SUBSCRIBED AND SWORN TO BEFORE ME THIS 13th DAY OF February, 1984.

Charles H. Bennett
NOTARY PUBLIC

47683

MAP
TO ACCOMPANY APPLICATION TO CHANGE THE POINT OF DIVERSION & PLACE OF USE OF WELL PERMIT NO. 47001 BY THE

HERBERT KRONISH ESTATE

DALE D. KULM, R.C.E. & R.L.S.
140 SELLS STREET
SPARKS, NEVADA 89431

February, 1984
Sheet 1 of 1

47683