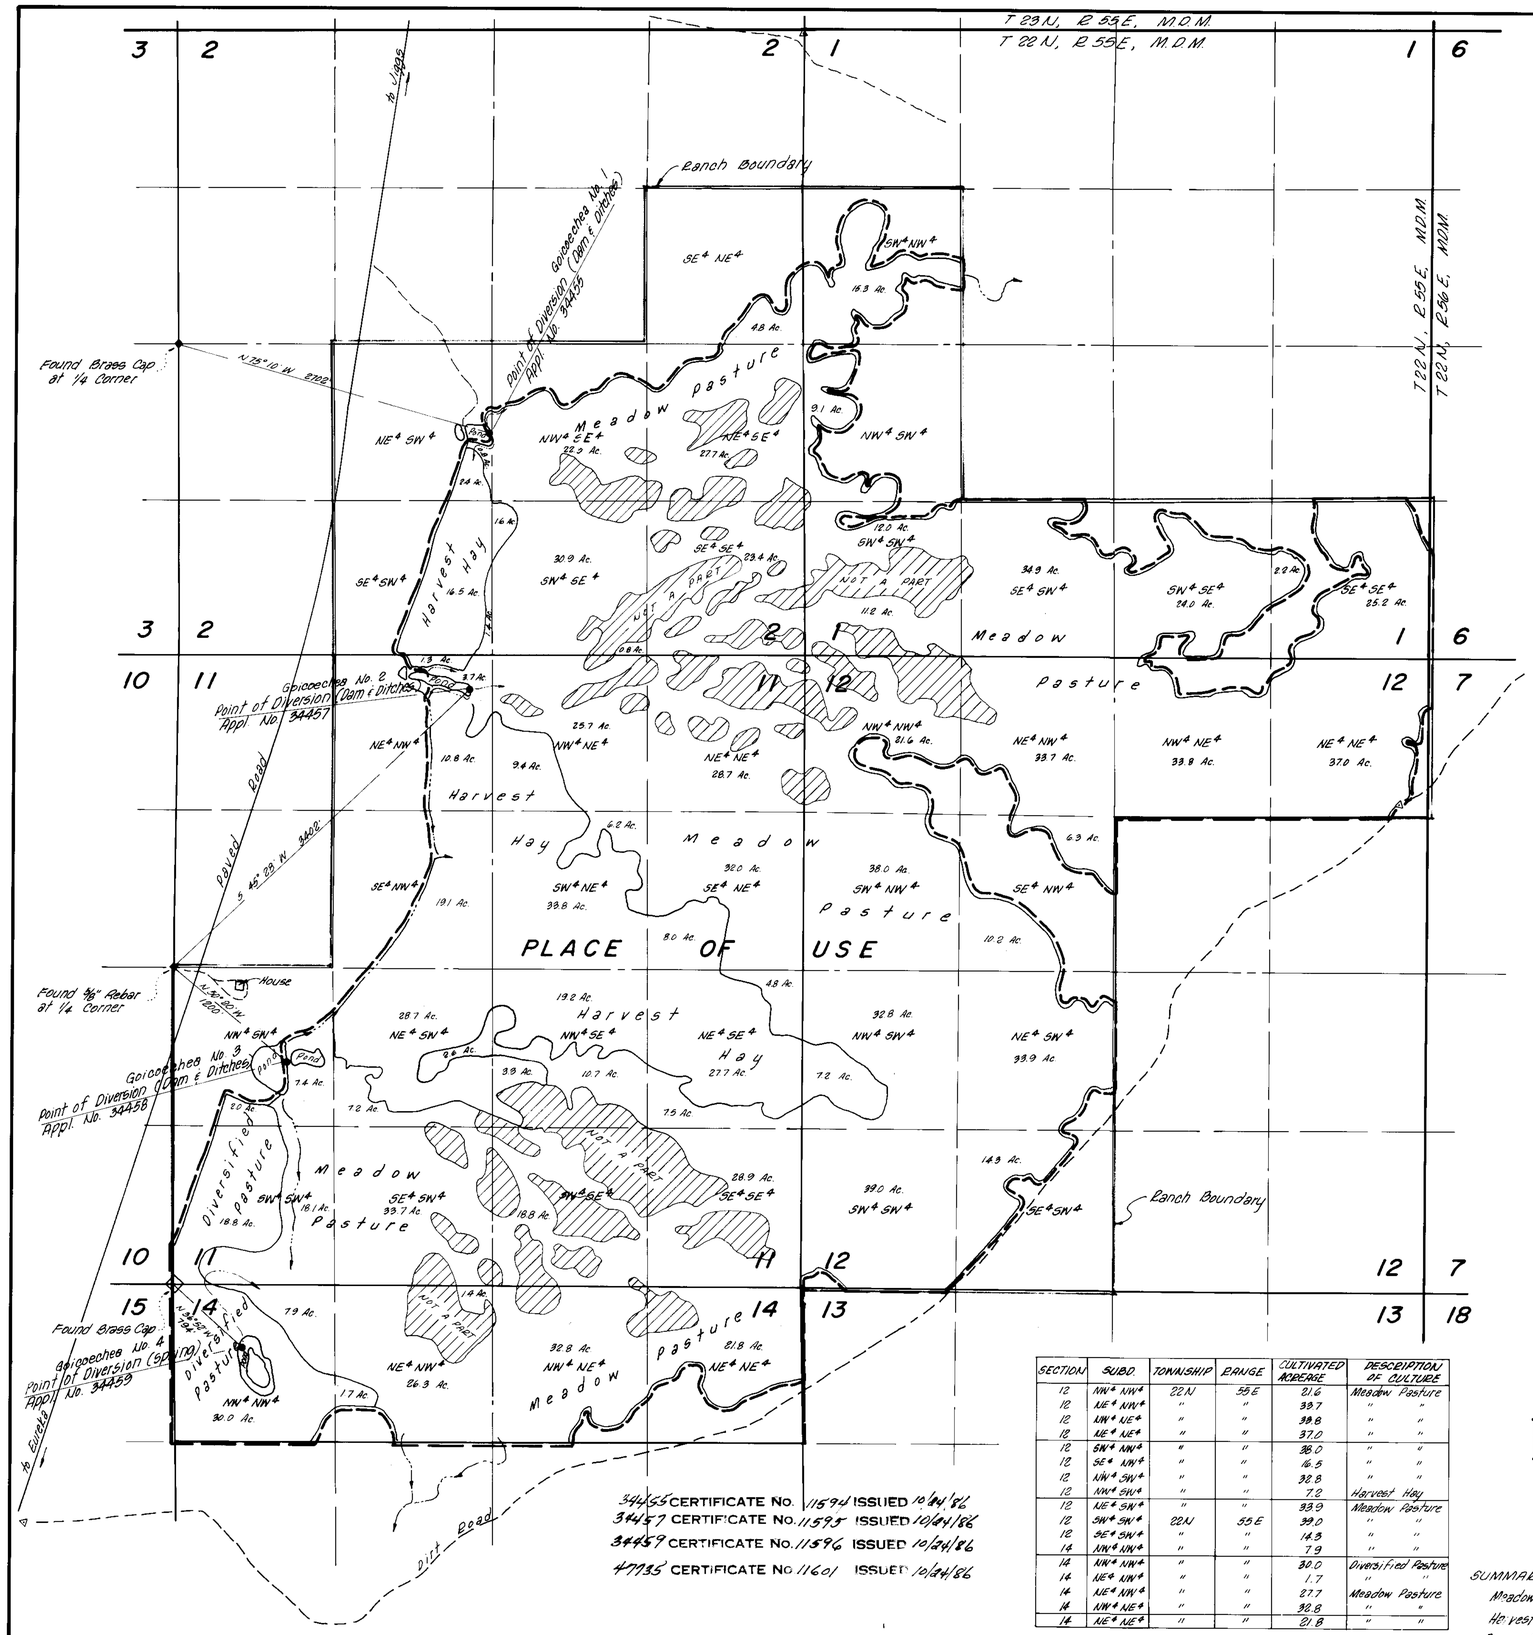

SECTION	SUBD.	TOWNSHIP	RANGE	CULTIVATED ACREAGE	DESCRIPTION OF CULTURE
1	SW¼ NW¼	22 N	55 E	15.3	Meadow Pasture
1	NW¼ SW¼	"	"	9.1	" "
1	SW¼ SW¼	"	"	23.2	" "
1	SE¼ SW¼	"	"	34.9	" "
1	SW¼ SE¼	"	"	24.0	" "
1	SE¼ SE¼	"	"	27.4	" "
2	SE¼ NE¼	"	"	4.8	Meadow Pasture
2	NE¼ SW¼	22 N	55 E	27.7	" "
2	NW¼ SW¼	"	"	22.3	" "
2	SE¼ SE¼	"	"	23.4	" "
2	SW¼ SE¼	"	"	31.7	" "
2	SE¼ SW¼	"	"	1.4	" "
2	NE¼ SW¼	"	"	0.8	" "
2	NE¼ SW¼	"	"	2.4	Harvest Hay
2	SE¼ SW¼	"	"	16.5	" "
2	SW¼ SE¼	"	"	1.6	" "
11	NE¼ NW¼	"	"	12.1	" "
11	NE¼ NW¼	"	"	3.7	Meadow Pasture
11	NW¼ NE¼	"	"	25.7	" "
11	NW¼ NE¼	22 N	55 E	9.4	Harvest Hay
11	NE¼ NE¼	"	"	28.7	Meadow Pasture
11	SE¼ NE¼	"	"	32.0	" "
11	SE¼ NE¼	"	"	8.0	Harvest Hay
11	SW¼ NE¼	"	"	33.8	" "
11	SW¼ NE¼	"	"	6.2	Meadow Pasture
11	SE¼ NW¼	"	"	19.1	Harvest Hay
11	NE¼ SE¼	"	"	27.7	" "
11	NE¼ SE¼	"	"	12.3	Meadow Pasture
11	NW¼ NE¼	"	"	10.7	" "
11	NW¼ NE¼	"	"	22.5	Harvest Hay
11	NE¼ SW¼	22 N	55 E	28.7	" "
11	NE¼ SW¼	"	"	9.8	Meadow Pasture
11	NW¼ SW¼	"	"	7.4	" "
11	NW¼ SW¼	"	"	2.0	Diversified Pasture
11	SW¼ SW¼	"	"	16.8	" "
11	SW¼ SW¼	"	"	16.1	Meadow Pasture
11	SE¼ SW¼	"	"	33.7	" "
11	SW¼ SE¼	"	"	18.8	" "
11	SE¼ SE¼	"	"	28.9	" "

STATE OF NEVADA
COUNTY OF WASHOE } S.S.

I, E. P. Osgood, Jr., being first duly sworn, depose and say that this map, consisting of one sheet, has been correctly drawn to the designated scale from field notes of a survey made by me, or under my supervision and direction, between the 19th day of October, and the 21st day of October, 1983; that it truly and correctly represents the location and extent of the works used to divert water from springs in White Pine Co. by Stone Machinery Co for irrigation purposes under appl. No. 34455, 34457, 34458, & 34459. That the point of diversion, the location, size of the diverting channel, location and description of all measuring devices, the location and extent of lands owned or controlled by the applicant upon which water applied for under Appl. No. 34455, 34457, 34458, 34459 is used, together with the area and kind of culture in each 40-acre subdivision, and the location and names of all other works or streams which are crossed by or connected with said works are fully and correctly designated thereon.

E. P. Osgood Jr.
E. P. Osgood, Jr. State Water Rt. Sur. No. 294

Subscribed and Sworn to before me this 23rd day of January, 1984.

Marvin Hamrick
Notary Public

Basis of Bearings: Magnetic Variation = 17° E

0 500 1000 1500 2000
SCALE: 1" = 600'

N

FILED
MAR 01 1984
STATE ENGINEER'S OFFICE

SECTION	SUBD.	TOWNSHIP	RANGE	CULTIVATED ACREAGE	DESCRIPTION OF CULTURE
12	NW¼ NW¼	22 N	55 E	21.6	Meadow Pasture
12	NE¼ NW¼	"	"	33.7	" "
12	NW¼ NE¼	"	"	33.8	" "
12	NE¼ NE¼	"	"	37.0	" "
12	SW¼ NW¼	"	"	38.0	" "
12	SE¼ NW¼	"	"	16.5	" "
12	NW¼ SW¼	"	"	32.8	" "
12	NW¼ SW¼	"	"	7.2	Harvest Hay
12	NE¼ SW¼	"	"	33.9	Meadow Pasture
12	SW¼ SW¼	22 N	55 E	33.0	" "
12	SE¼ SW¼	"	"	14.3	" "
14	NW¼ NW¼	"	"	7.9	" "
14	NW¼ NW¼	"	"	30.0	Diversified Pasture
14	NE¼ NW¼	"	"	1.7	" "
14	NE¼ NW¼	"	"	27.7	Meadow Pasture
14	NW¼ NE¼	"	"	32.8	" "
14	NE¼ NE¼	"	"	21.8	" "

SUMMARY: (1114.3 Ac.)
Meadow Pasture = 872.8 Ac.
Harvest Hay = 189.0 Ac.
Diversified Pasture = 52.5 Ac.

34455 CERTIFICATE No. 11594 ISSUED 10/24/86
34457 CERTIFICATE No. 11595 ISSUED 10/24/86
34459 CERTIFICATE No. 11596 ISSUED 10/24/86
47735 CERTIFICATE No. 11601 ISSUED 10/24/86

MAP
TO ACCOMPANY PROOF OF BENEFICIAL USE
UNDER APPLICATION NO. 34455, 34457, 34458 & 34459
FOR IRRIGATION
BY

STONE MACHINERY CO.

FROM SPRINGS

E.P. OSGOOD, JR. STATE WATER RT. SUR. NO. 294
DECEMBER 1983 SHEET 1 OF 1

34459 34457 34455 47735