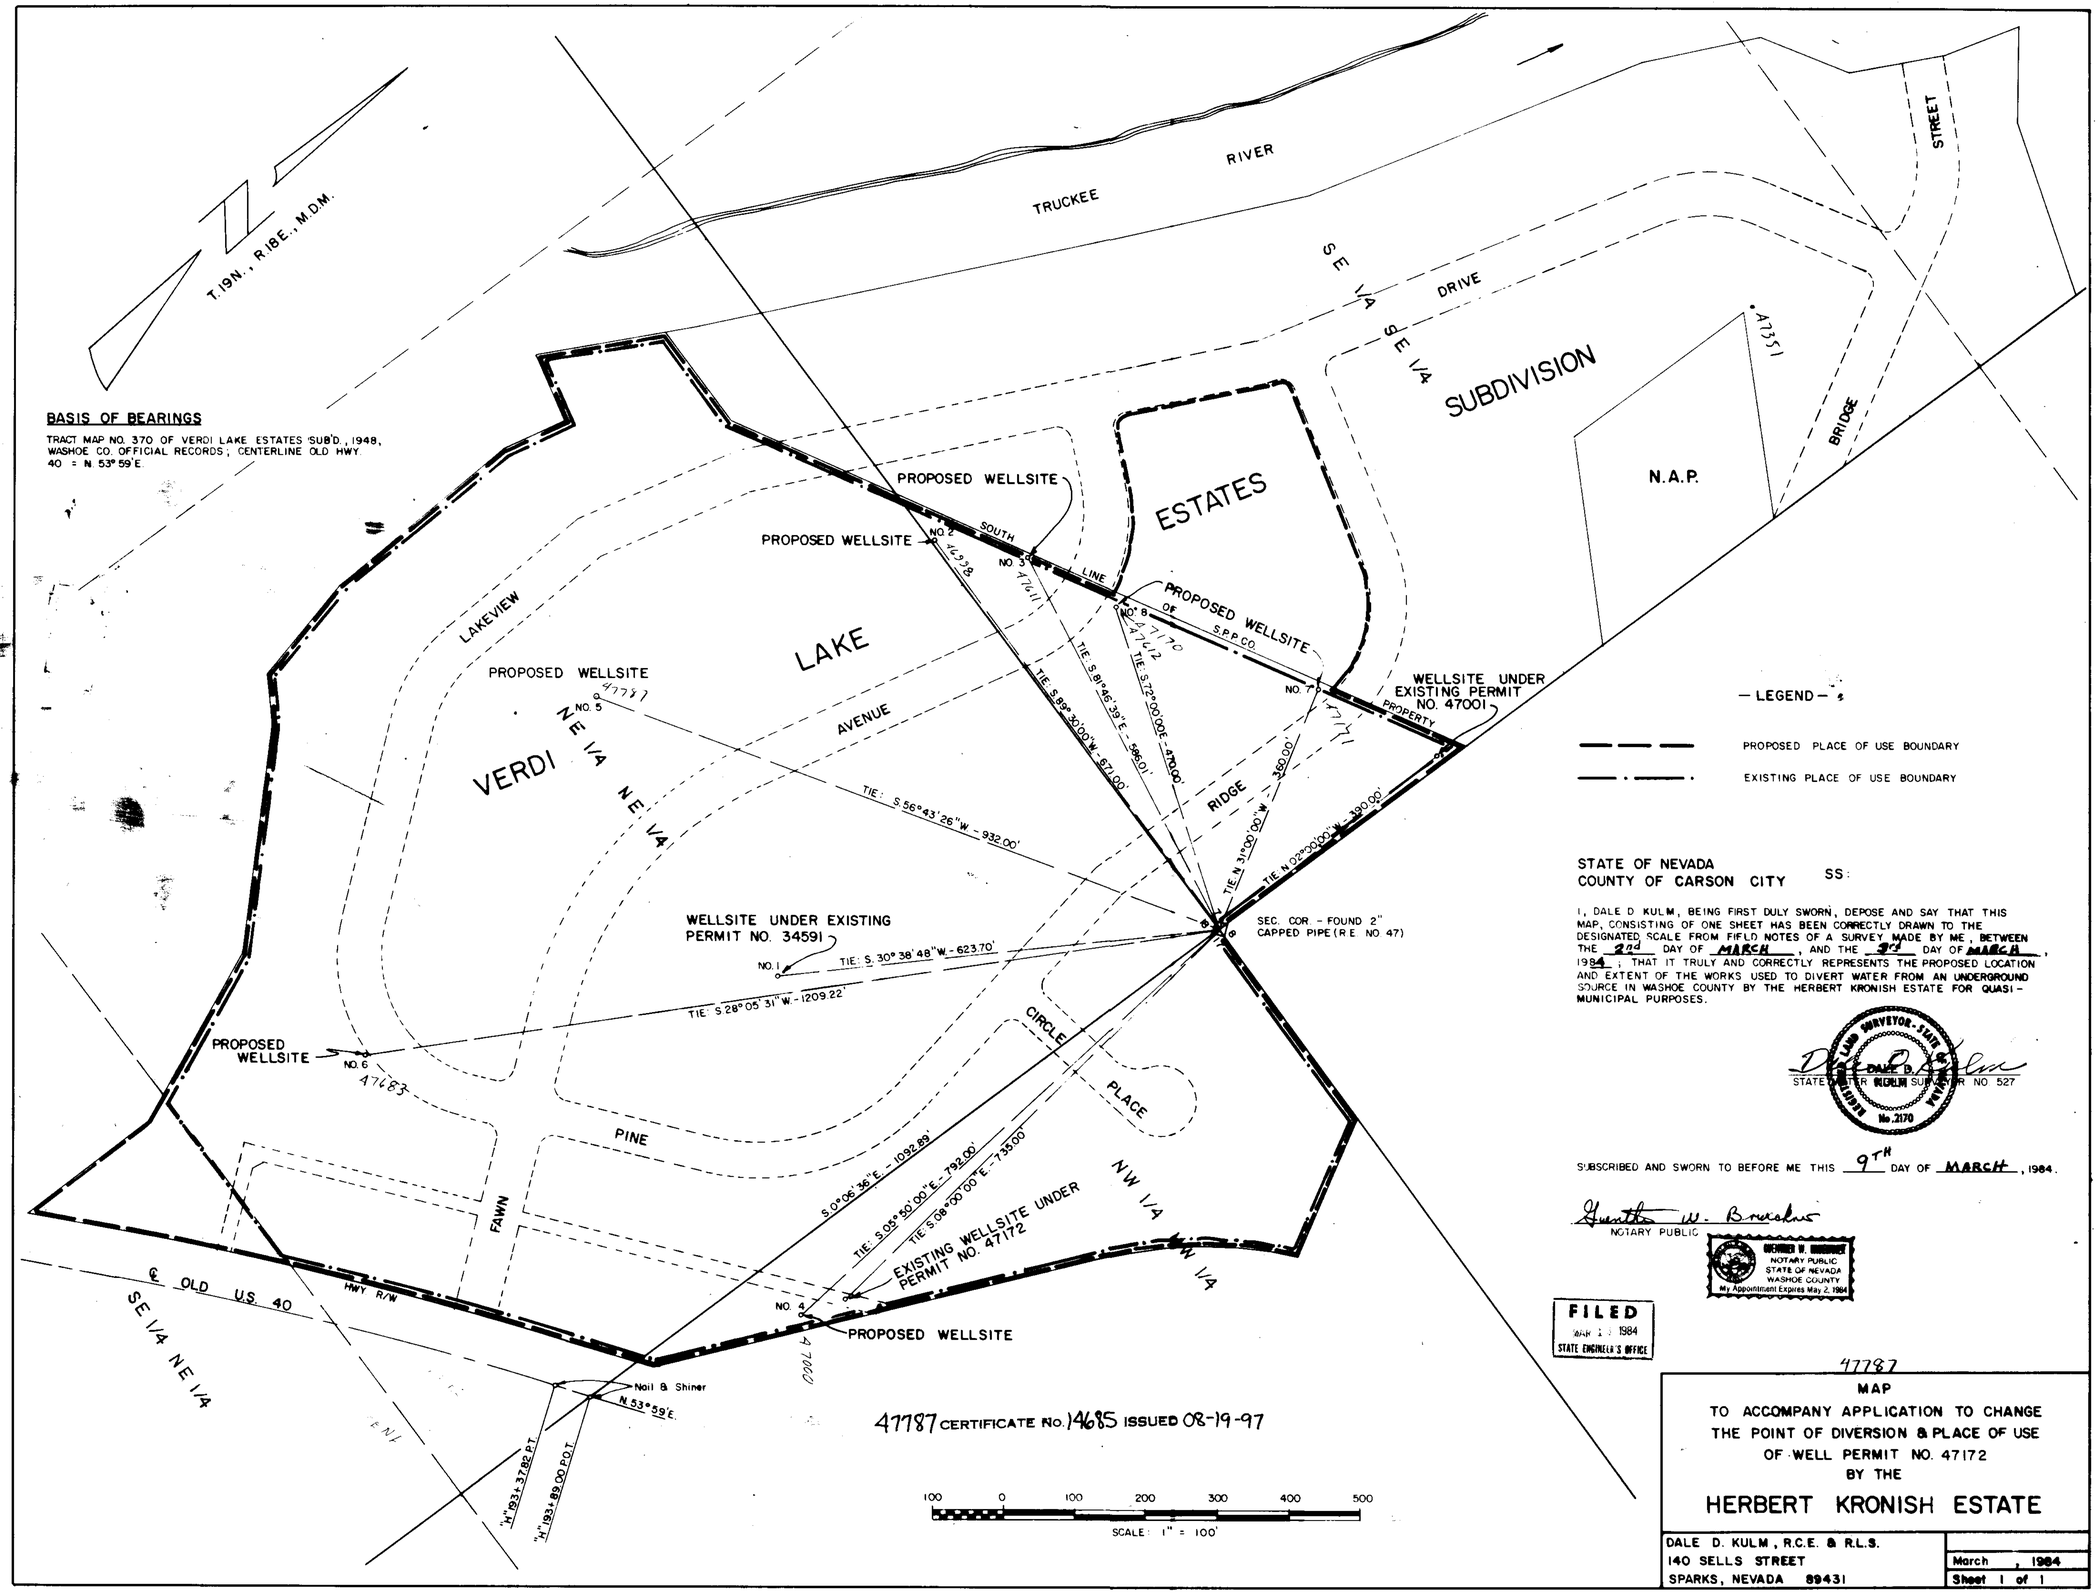

BASIS OF BEARINGS

TRACT MAP NO. 370 OF VERDI LAKE ESTATES SUB'D., 1948, WASHOE CO. OFFICIAL RECORDS; CENTERLINE OLD HWY. 40 = N. 53°59'E.

— LEGEND —

PROPOSED PLACE OF USE BOUNDARY

EXISTING PLACE OF USE BOUNDARY

STATE OF NEVADA
COUNTY OF CARSON CITY SS:

I, DALE D KULM, BEING FIRST DULY SWORN, DEPOSE AND SAY THAT THIS MAP, CONSISTING OF ONE SHEET HAS BEEN CORRECTLY DRAWN TO THE DESIGNATED SCALE FROM FIELD NOTES OF A SURVEY MADE BY ME, BETWEEN THE 2nd DAY OF MARCH, AND THE 3rd DAY OF MARCH, 1984; THAT IT TRULY AND CORRECTLY REPRESENTS THE PROPOSED LOCATION AND EXTENT OF THE WORKS USED TO DIVERT WATER FROM AN UNDERGROUND SOURCE IN WASHOE COUNTY BY THE HERBERT KRONISH ESTATE FOR QUASI-MUNICIPAL PURPOSES.

STATE WATER SURVEYOR NO. 527

SUBSCRIBED AND SWORN TO BEFORE ME THIS 9TH DAY OF MARCH, 1984.

NOTARY PUBLIC

NOTARY PUBLIC STATE OF NEVADA WASHOE COUNTY My Appointment Expires May 2, 1984

FILED MAR 1 1984 STATE ENGINEER'S OFFICE

47787

MAP
TO ACCOMPANY APPLICATION TO CHANGE THE POINT OF DIVERSION & PLACE OF USE OF WELL PERMIT NO. 47172 BY THE

HERBERT KRONISH ESTATE

DALE D. KULM, R.C.E. & R.L.S.
140 SELLS STREET
SPARKS, NEVADA 89431

March, 1984
Sheet 1 of 1

47787