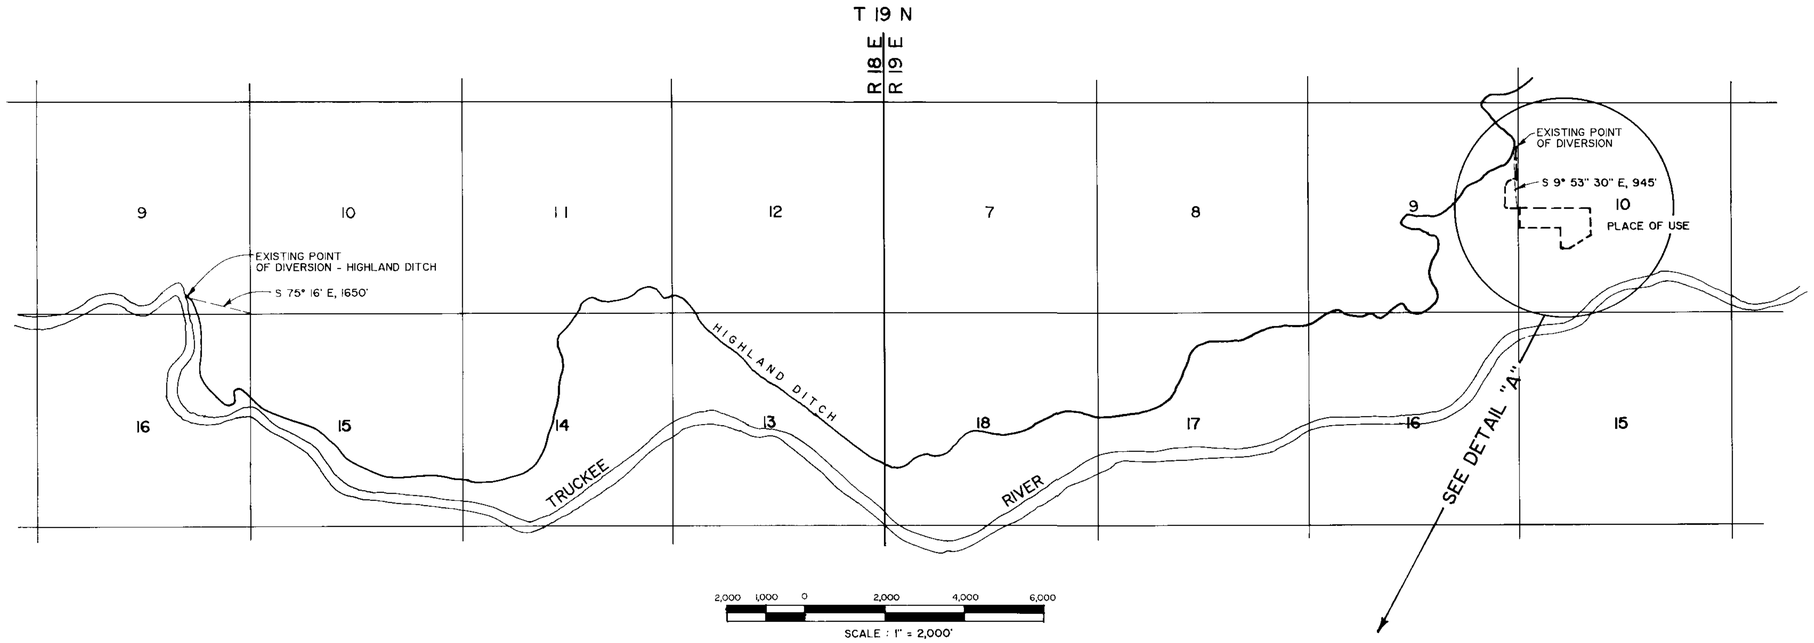

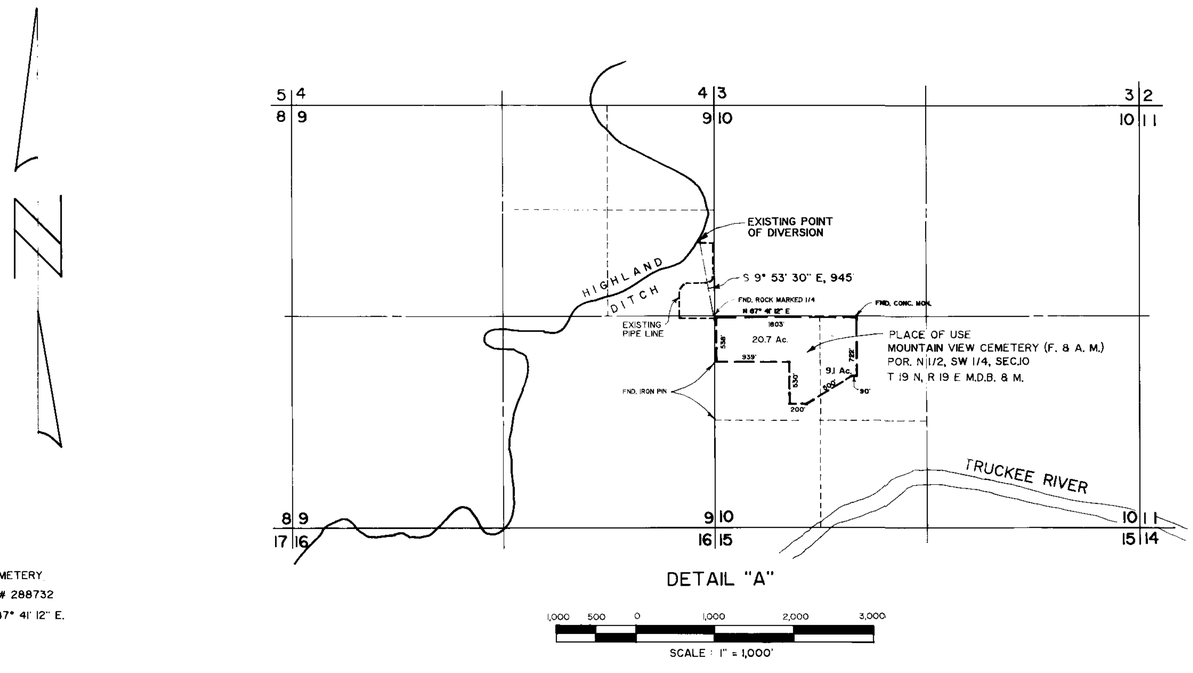

DETAIL "A"

SECTION	SUBDIVISION	TOWN-SHIP	RANGE	CULTIVATED ACREAGE	DESCRIPTION	DATE OF 1st CULTURE
10	NW 1/4, SW 1/4	19 N	19 E	20.7	LAWN	1875
10	NE 1/4, SW 1/4	19 N	19 E	9.1	LAWN	1875

TOTAL 29.8 ACRES

BASIS OF BEARINGS:

PROP. LINE MAP OF F. 8 A. M. CEMETERY
FILED 6/8/58, WASHOE CO. DOC # 288732
N. LINE SW 1/4 SEC. 10 BEARS N 87° 41' 12" E.

STATE OF NEVADA
COUNTY OF WASHOE S S

I, HARVEY M. BROTZMAN, BEING FIRST DULY SWORN, DEPOSE AND SAY THAT THIS MAP HAS BEEN CORRECTLY DRAWN TO THE DESIGNATED SCALE FROM FIELD NOTES OF A SURVEY MADE UNDER MY SUPERVISION AND DIRECTION ON OCT. 7, 1987; THAT IT TRULY AND CORRECTLY REPRESENTS THE LOCATION AND EXTENT OF THE WORKS USED TO DIVERT WATER FROM THE HIGHLAND DITCH IN WASHOE COUNTY BY RENO LODGE No. 13 F. & A. M. FOR IRRIGATION AND DOMESTIC PURPOSES UNDER APPLICATIONS No. 48052 THROUGH 48055. THAT THE EXISTING POINT OF DIVERSION, LOCATION OF EXISTING DIVERSION PIPE, THE LOCATION AND EXTENT OF LANDS CONTROLLED OR OWNED BY THE APPLICANT UPON WHICH WATER IS USED, TOGETHER WITH THE AREA AND CULTURE TYPE IN EACH 40 ACRE SUBDIVISION AND THE NAMES AND LOCATIONS OF ALL OTHER WORKS WHICH ARE CROSSED OR CONNECTED TO SAID WORKS ARE FULLY AND CORRECTLY DESIGNATED THEREON.

Harvey M. Brotzman
STATE WATER RIGHT SURVEYOR No. 769

SUBSCRIBED AND SWORN TO BEFORE ME THIS 11th DAY OF March, 1991

Lois S. Edwards
NOTARY PUBLIC IN AND FOR WASHOE COUNTY, NEVADA

CERTIFICATE No. 12960 ISSUED 8-19-91
CERTIFICATE No. 12961 ISSUED 8-19-91
CERTIFICATE No. 12962 ISSUED 8-19-91
CERTIFICATE No. 12963 ISSUED 8-19-91

PREPARED BY
HARVEY M. BROTZMAN
CIVIL ENGINEER
RENO, NEVADA

MAP
TO ACCOMPANY PROOF OF BENEFICIAL USE
UNDER APPLICATIONS No. 48052 THROUGH 48055
BY RENO LODGE No. 13 F. & A. M.
FROM HIGHLAND DITCH

SCALE AS SHOWN OCT. 1987

48055 48054 48053 48052