SHEET NO. 1 OF 1 SHEETS.

HIGH DESERT ENGINEERING
CONSULTING ENGINEERING & SURVEYING
640 IDAHO STREET
ELKO, NEVADA 89801
(775) 738-4053

W202006

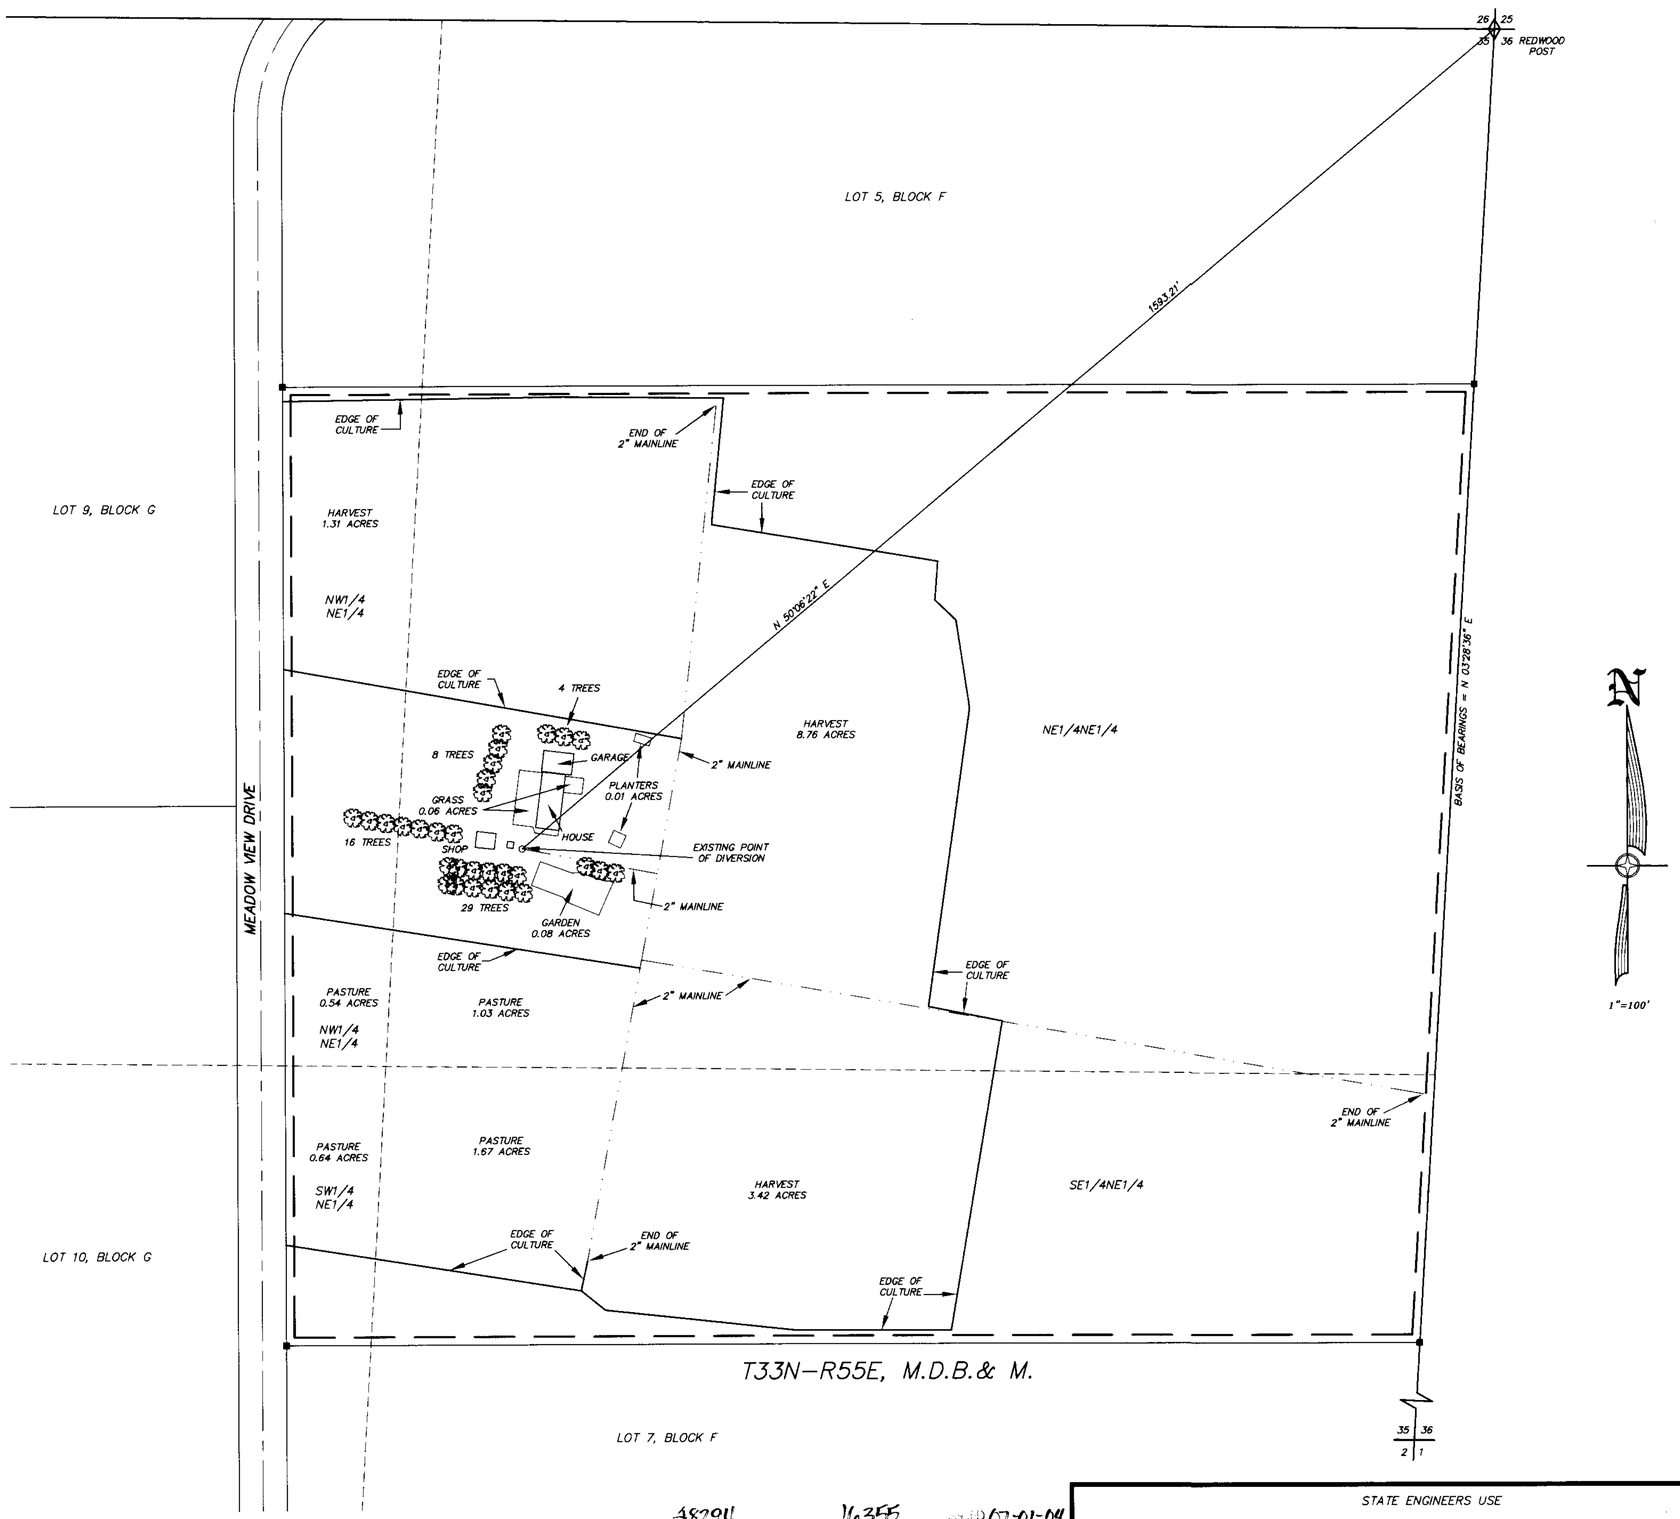

STATE OF NEVADA }
COUNTY OF ELKO } SS.

I, ROBERT E. MORLEY, BEING FIRST DULY SWORN, DEPOSE AND SAY THAT THIS MAP, CONSISTING OF 1 SHEET, NUMBERED FROM 1 TO 1, INCLUSIVE, HAS BEEN CORRECTLY DRAWN TO THE DESIGNATED SCALE FROM FIELD NOTES OF A SURVEY MADE BY ME, OR UNDER MY SUPERVISION AND DIRECTION, BETWEEN THE 26TH DAY OF MARCH, 2002, AND THE 27TH DAY OF MARCH, 2002; THAT IT TRULY AND CORRECTLY REPRESENTS THE PROPOSED LOCATION AND EXTENT OF THE WORKS USED TO DIVERT WATER FROM UNDERGROUND, IN ELKO COUNTY, NEVADA, BY L. J. AND EVELYN M. LARSEN, FOR IRRIGATION PURPOSES UNDER PERMIT NO. 48294. THAT THE PROPOSED POINT OF DIVERSION, THE LOCATION, SIZE OF THE DIVERTING CHANNEL OR OTHER CONDUIT, LOCATION AND DESCRIPTION OF ALL MEASURING DEVICES, THE LOCATION AND EXTENT OF LANDS OWNED OR CONTROLLED BY THE APPLICANT UPON WHICH WATER APPLIED FOR UNDER PERMIT NO. 48294 IS USED, TOGETHER WITH THE AREA AND KIND OF CULTURE IN EACH 40-ACRE SUBDIVISION, AND THE LOCATION AND NAMES OF ALL OTHER WORKS OR STREAMS WHICH ARE CROSSED BY OR CONNECTED WITH SAID WORKS ARE FULLY AND CORRECTLY DESIGNATED THEREON.

Robert E. Morley
STATE WATER RIGHT SURVEYOR NO. 668

PROFESSIONAL LAND SURVEYOR ROBERT E. MORLEY 5/9/02 No.6203 STATE OF NEVADA

SUBSCRIBED AND SWORN TO BEFORE ME
THIS 9TH DAY OF MAY, 2002.

Floyd M. Fisk
NOTARY PUBLIC IN AND FOR ELKO COUNTY, NEVADA.
MY COMMISSION EXPIRES: 2-26-06

FLOYD M. FISK
NOTARY PUBLIC • STATE of NEVADA
Elko County • Nevada
CERTIFICATE # 98-0710-6
APPT. EXP. FEB. 26, 2006

BASIS OF BEARINGS: THE LINE BETWEEN THE SOUTHEAST CORNER AND THE NORTHEAST CORNER OF SECTION 7, T.34 N., R.55 E., M.D.B. & M., AS SHOWN ON THE AMENDED RECORD OF SURVEY OF WESTERN HILLS ON FILE IN THE OFFICE OF THE ELKO COUNTY RECORDER, ELKO, NEVADA, AT FILE NO. 89141.

LEGEND

◇ = SECTION CORNER AS NOTED.

—— —— —— = EXISTING PLACE OF USE.

■ = FOUND 1/2 STEEL POST

CULTURAL MAP TABULATION

SECTION	SUB-DIVISION	TOWN SHIP	RANGE	CULTIVATED ACREAGE	DESCRIPTION OF CULTURE
35	NW1/4NE1/4	T33N	R55E	1.31 AC	HARVEST
35	NW1/4NE1/4	T33N	R55E	0.54 AC	PASTURE
35	NE1/4NE1/4	T33N	R55E	1.03 AC	PASTURE
35	NE1/4NE1/4	T33N	R55E	8.76 AC	HARVEST
35	NE1/4NE1/4	T33N	R55E	0.06 AC	GRASS
35	NE1/4NE1/4	T33N	R55E	0.08 AC	GARDEN
35	NE1/4NE1/4	T33N	R55E	0.01 AC	PLANTERS
35	SW1/4NE1/4	T33N	R55E	0.64 AC	PASTURE
35	SE1/4NE1/4	T33N	R55E	3.42 AC	HARVEST
35	SE1/4NE1/4	T33N	R55E	1.67 AC	PASTURE

TOTAL CULTIVATED ACREAGE = 17.52 AC

IN ADDTION TO THE TOTAL ACREAGE, THE APPLICANT IS WATERING 57 TREES AND A NUMBER OF SHRUBS.

THE LANDS SHOWN AS PASTURE IS IRRIGATED BY HAND LINE SPRINKLERS.

ALL CULTURE SHOWN AS HARVEST AND IS LAWN SOD AND IS IRRIGATED BY UNDERGROUND SPRINKLER SYSTEM.

100 0 100 200 300 400
SCALE: 1"=100'

48294 16355 ISSUED 07-01-04

STATE ENGINEERS USE

MAP TO ACCOMPANY PROOF OF BENEFICIAL USE UNDER
PERMIT NO. 48294
FOR IRRIGATION USE
BY L. J. AND EVELYN M. LARSEN
FROM UNDERGROUND
IN ELKO COUNTY, NEVADA

48294