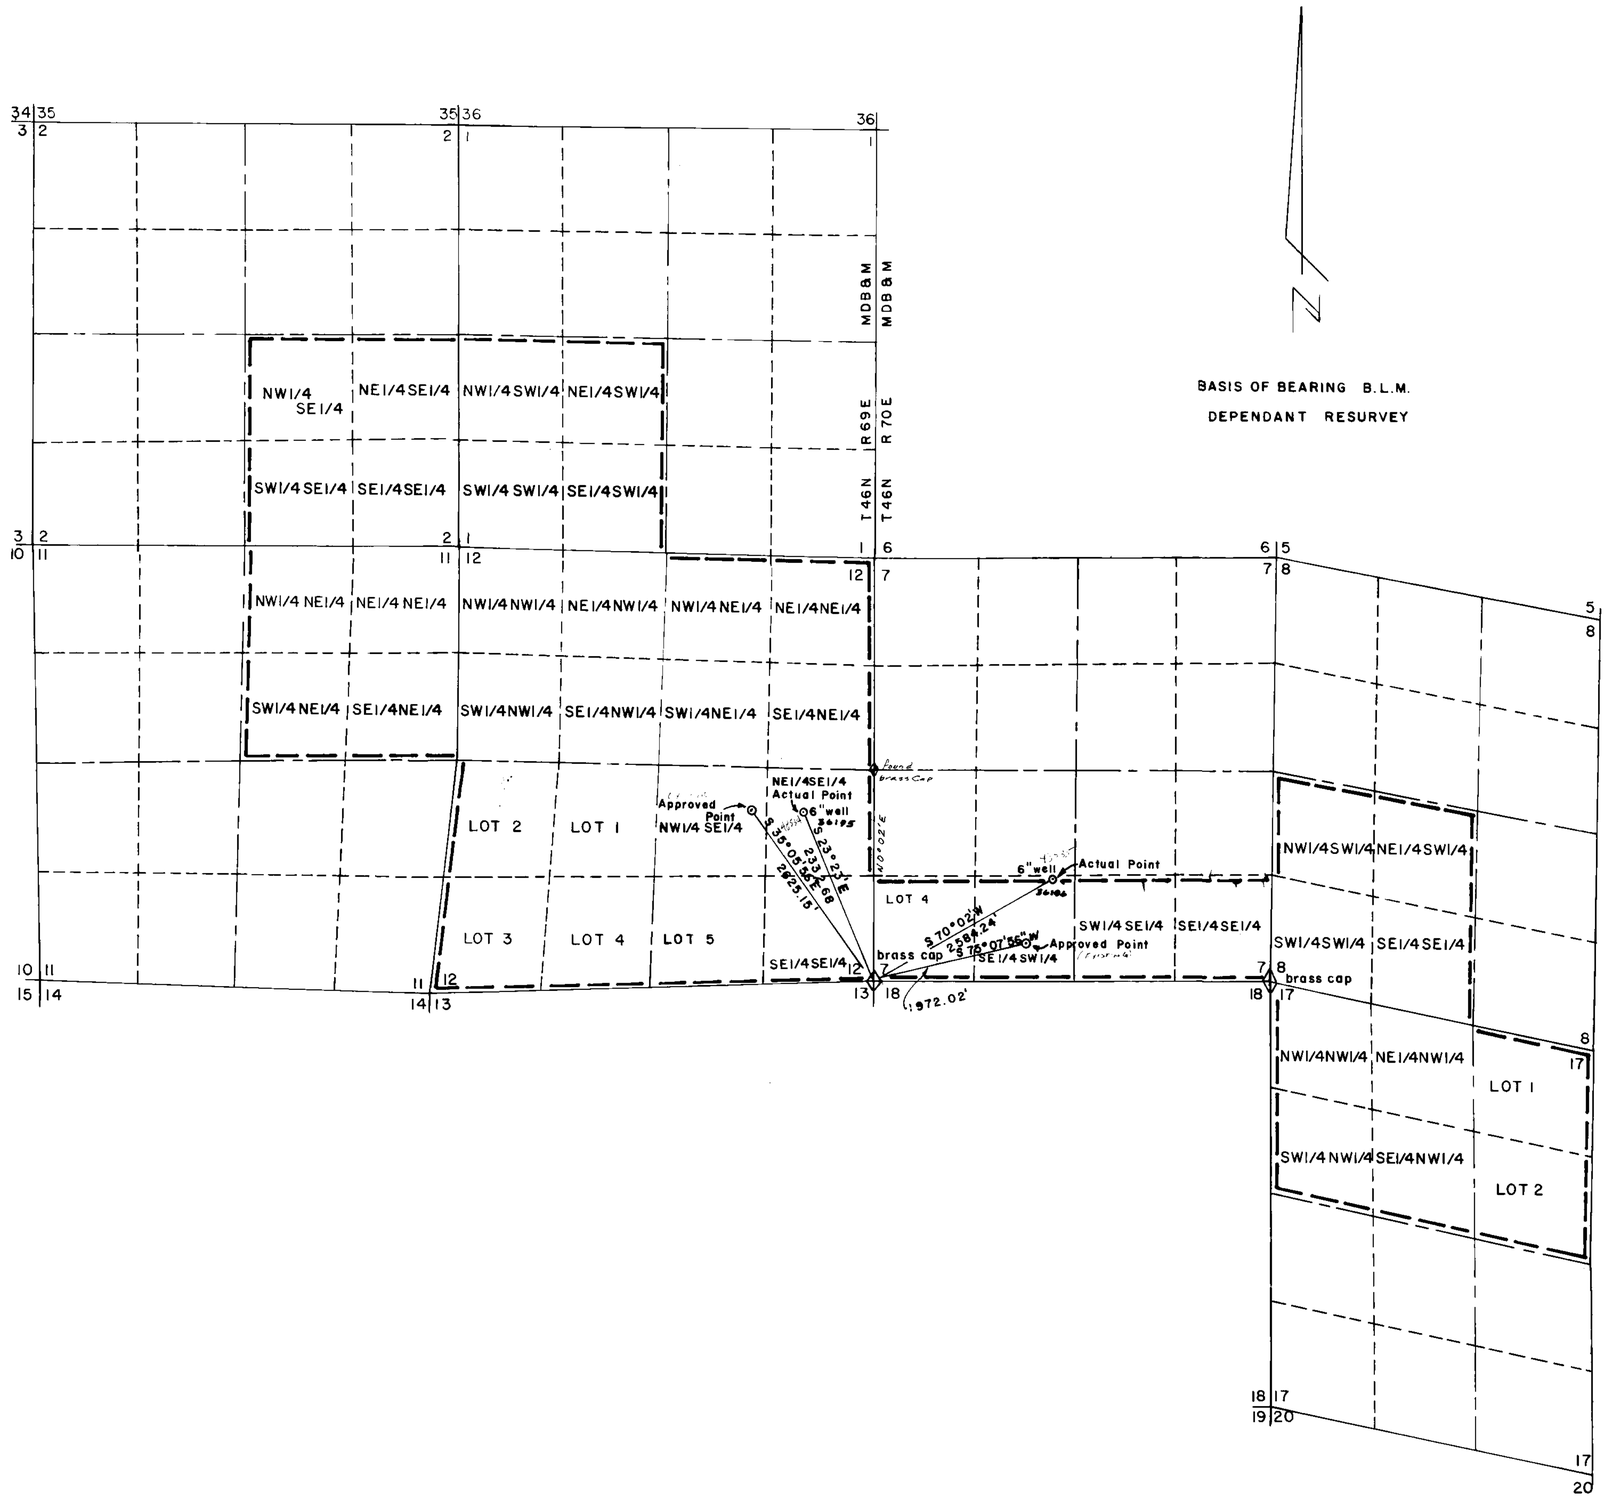

STATE OF UTAH } S.S.
COUNTY OF CACHE }

I, R. MICHAEL TURNIPSEED, BEING FIRST DULY SWORN, DEPOSE AND SAY THAT THIS MAP CONSISTING OF 1 SHEET, HAS BEEN CORRECTLY DRAWN TO THE DESIGNATED SCALE FROM FIELD NOTES OF A SURVEY MADE BY ME ON AUGUST 25, 1984, THAT IT TRULY AND CORRECTLY REPRESENTS THE LOCATION OF THE DIVERTING WORKS AND EXTENT OF USE FROM TWO UNDERGROUND WATER WELLS IN ELKO COUNTY BY VICTOR LAND & LIVESTOCK CO. FOR STOCKWATERING PURPOSES.

R. Michael Turnipseed P.E.
STATE WATER RIGHT SURVEYOR NO. 612

SUBSCRIBED AND SWORN TO BEFORE ME THIS 7th DAY OF Sept, 1984

Vila Whitelaw
NOTARY PUBLIC CACHE COUNTY, UTAH

SCALE: 1" = 1000'

0 500 1000 2000 3000 4000 5000

48534-5

48534 11717 ISSUED 1/27/87

48535 11718 ISSUED 1/27/87

FILED
NOV 05 1984
STATE ENGINEER'S OFFICE

MAP

TO ACCOMPANY PROOF OF BENEFICIAL USE & CHANGE. Point of Div. UNDER PERMIT NOS. 36195 & 36196 for STOCKWATER
BY
VICTOR LAND & LIVESTOCK CO.
FROM AN UNDERGROUND SOURCE

48535 48534