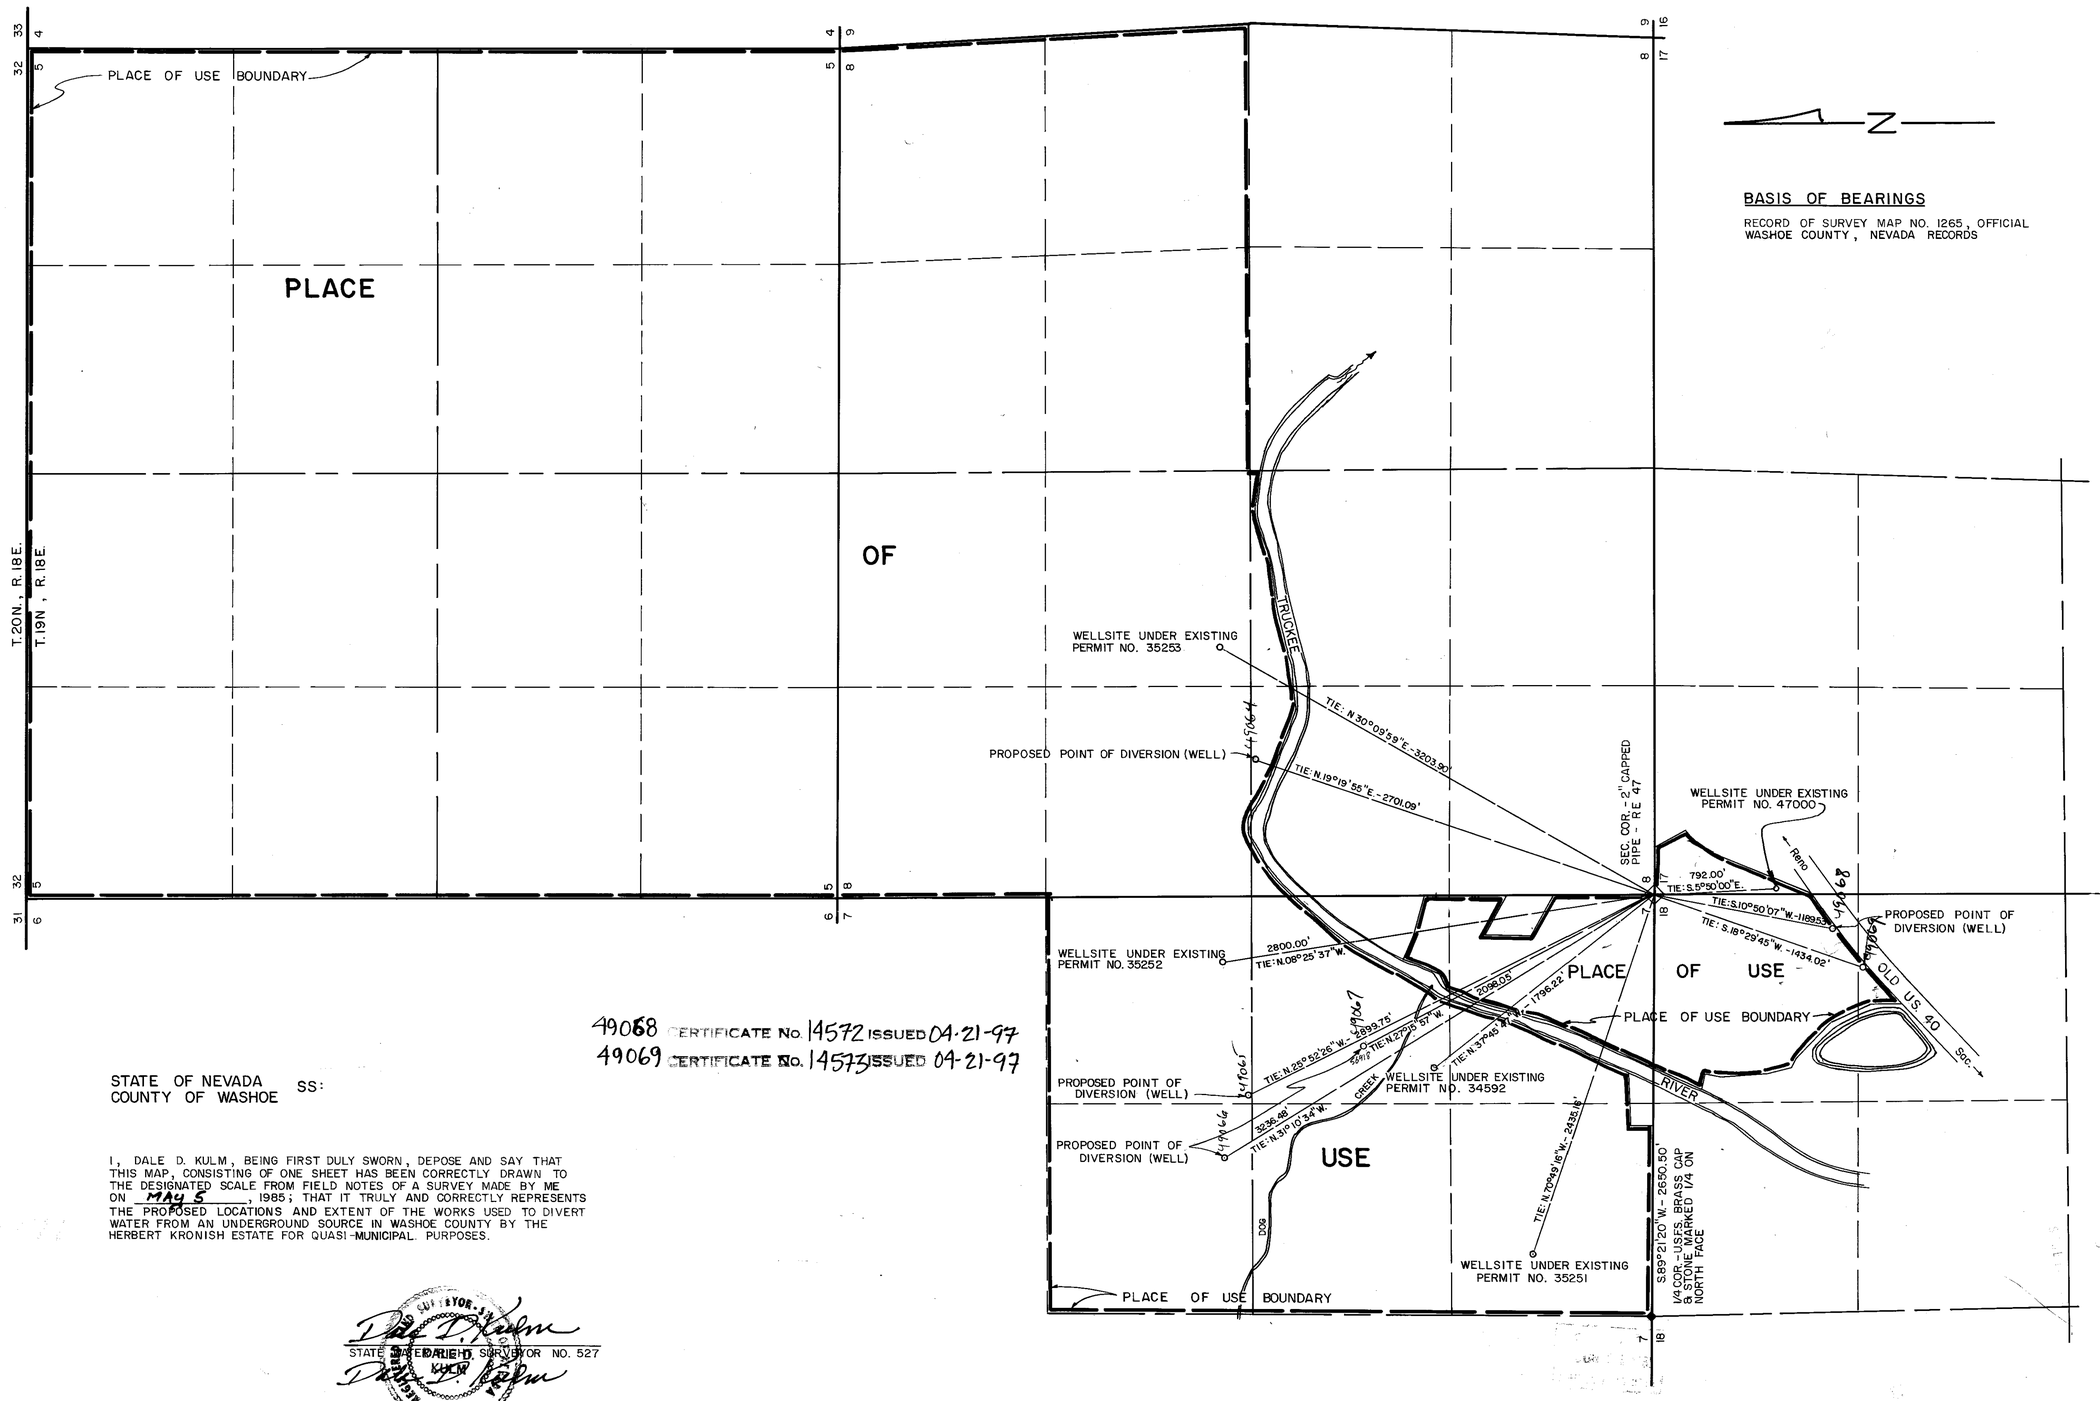

49068 CERTIFICATE No. 14572 ISSUED 04-21-97
49069 CERTIFICATE No. 14573 ISSUED 04-21-97

STATE OF NEVADA
COUNTY OF WASHOE SS:

I, DALE D. KULM, BEING FIRST DULY SWORN, DEPOSE AND SAY THAT THIS MAP, CONSISTING OF ONE SHEET HAS BEEN CORRECTLY DRAWN TO THE DESIGNATED SCALE FROM FIELD NOTES OF A SURVEY MADE BY ME ON MAY 5, 1985; THAT IT TRULY AND CORRECTLY REPRESENTS THE PROPOSED LOCATIONS AND EXTENT OF THE WORKS USED TO DIVERT WATER FROM AN UNDERGROUND SOURCE IN WASHOE COUNTY BY THE HERBERT KRONISH ESTATE FOR QUASI-MUNICIPAL PURPOSES.

Dale D. Kulm
STATE CERTIFIED LAND SURVEYOR NO. 527

SUBSCRIBED AND SWORN TO BEFORE ME THIS 14th DAY OF May, 1985.

Louise Martin
NOTARY PUBLIC

LOUISE MARTIN
Notary Public - State of Nevada
Appointment Recorded in Washoe County
MY APPOINTMENT EXPIRES NOV. 1, 1986

FILED
MAY 21 1985
STATE ENGINEER'S OFFICE

49064-69

MAP
TO ACCOMPANY APPLICATION TO CHANGE THE POINT OF DIVERSION & PLACE OF USE OF WELL PERMIT NOS. 34592, 35251, 35252, 35253, & 47000
BY THE
HERBERT KRONISH ESTATE

DALE D. KULM, R.C.E. & R.L.S.
140 SELLS STREET
SPARKS, NEVADA 89431

April, 1985
Sheet 1 of 1

78444
75970
75488T
71540T
70611
70610
68432T
67626
66500T 58928 56918 [51664-51707] 49069 49068 49067 49066 49065 49064