CULTURAL MAP TABULATIONS

SECTION	SUB-DIVISION	TOWN-SHIP	RANGE	CULTIVATED ACREAGE	DESCRIP-TION OF CULTURE	DATE OF FIRST CULTURE
18	SE ¼ NE ¼	20 N.	21 E.	40	CRESTED WHEAT GRASS	
18	NE ¼ NE ¼ SE ¼	20 N.	21 E.	10	CRESTED WHEAT GRASS	
18	NW ¼ NE ¼ SE ¼	20 N.	21 E.	9.9	OATS AND ALFALFA	

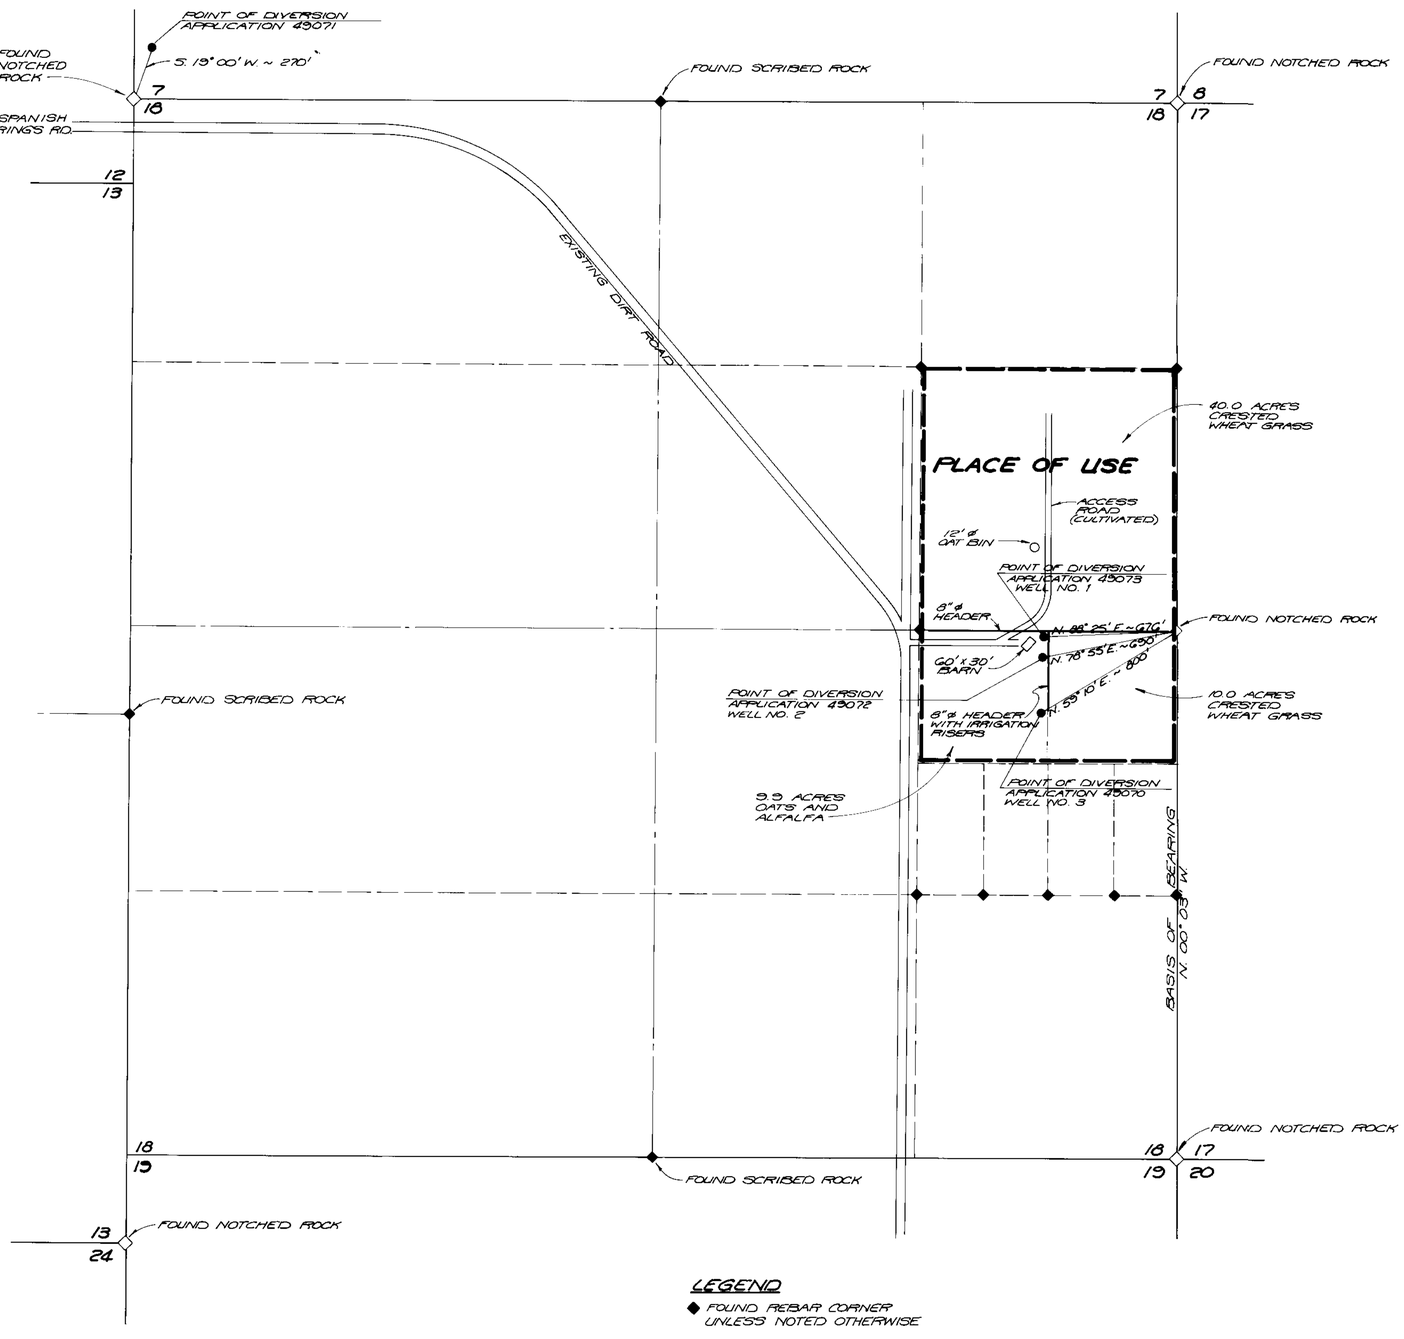

BASIS OF BEARING IS EAST SECTION LINE OF THE SE ¼ AS SHOWN ON THE RECORD PLAT FOR SECTION 18 TOWNSHIP 20 NORTH, RANGE 21 EAST MOUNT DIABLO BASE AND MERIDIAN.

STATE OF NEVADA
COUNTY OF WASHOE } S.S.

I, GEORGE W. BALL, JR., BEING FIRST DULY SWORN, DEPOSE AND SAY THAT THIS MAP, CONSISTING OF ONE SHEET, HAS BEEN CORRECTLY DRAWN TO THE DESIGNATED SCALE FROM PREVIOUS WATER RIGHTS MAPS (REF. PERMITS 49070 THROUGH 49073) PREPARED BY A STATE WATER RIGHTS SURVEYOR AND FILED WITH THE STATE ENGINEERS OFFICE. THAT IT TRULY AND CORRECTLY REPRESENTS THE PROPOSED LOCATION AND EXTENT OF THE WORKS USED TO DIVERT WATER FROM UNDERGROUND SOURCES IN WASHOE COUNTY BY TIMOTHY O. TUCKER, ET. AL. FOR IRRIGATION PURPOSES UNDER APPLICATION NOS. 49070, 49072 AND 49073. THAT THE POINT OF DIVERSION, THE LOCATION, THE LOCATION AND DESCRIPTION OF ALL MEASURING DEVICES, THE LOCATION AND EXTENT OF ALL LANDS OWNED OR CONTROLLED BY THE APPLICANT UPON WHICH WATER IS APPLIED FOR UNDER APPLICATION NOS. 49070, 49072 AND 49073 IS USED, TOGETHER WITH THE AREA AND KIND OF CULTURE IN EACH 40-ACRE SUBDIVISION AND THE LOCATION AND NAMES OF ALL OTHER WORKS OR STREAMS WHICH ARE CROSSED BY OR CONNECTED WITH SAID WORKS ARE FULLY AND CORRECTLY DESIGNATED THEREON.

George W. Ball, Jr.
GEORGE W. BALL, JR.
STATE WATER RIGHTS SURVEYOR NO. 409

SUBSCRIBED AND SWORN TO BEFORE ME THIS 11th DAY OF SEPTEMBER, 1986. NOTARY PUBLIC IN AND FOR WASHOE COUNTY, NEVADA.

Peggy Fondel
NOTARY PUBLIC

400 0 400 800 1200
SCALE: 1" = 400'

49070 CERTIFICATE No. 12013 ISSUED 4/26/88
49072 CERTIFICATE No. 12014 ISSUED 4/26/88
49073 CERTIFICATE No. 12015 ISSUED 4/26/88

LEGEND

◆ FOUND REBAR CORNER UNLESS NOTED OTHERWISE

◇ FOUND SCRIBED OR NOTCHED STONE

'87 JUN 11 A8:8
STATE ENGINEERS OFFICE

FILED
AUG 27

MAP TO ACCOMPANY PROOF OF BENEFICIAL USE UNDER APPLICATION NOS. 49070, 49072 AND 49073 FOR IRRIGATION BY TIMOTHY O. TUCKER, ET. AL., FROM UNDERGROUND SOURCES IN WASHOE COUNTY, NEVADA

57945 5794457943 49073 49072 49070