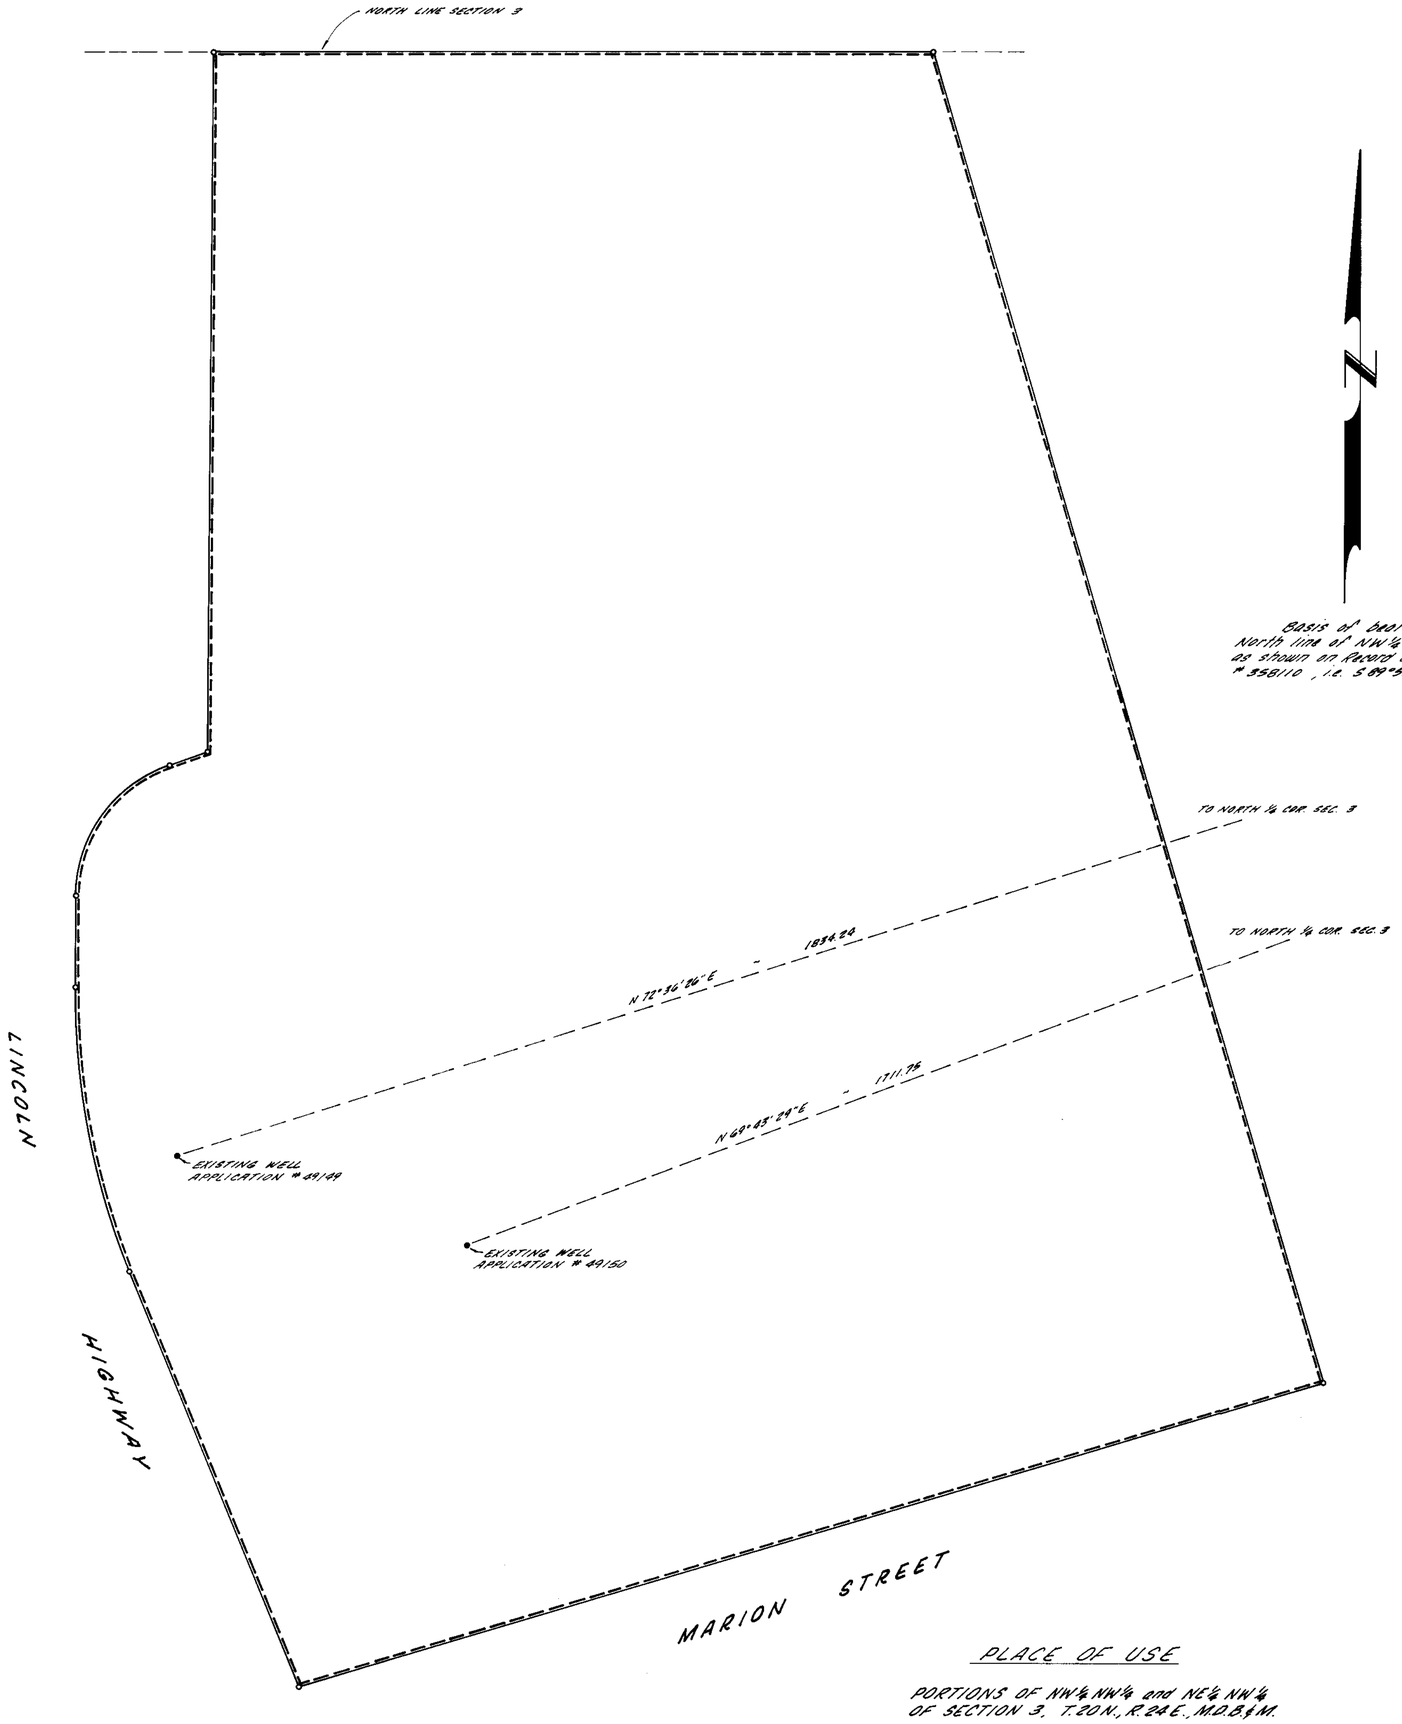

Basis of bearings:
North line of NW¼, Section 3,
as shown on Record of Survey
358110, i.e. S 89°53'15"E

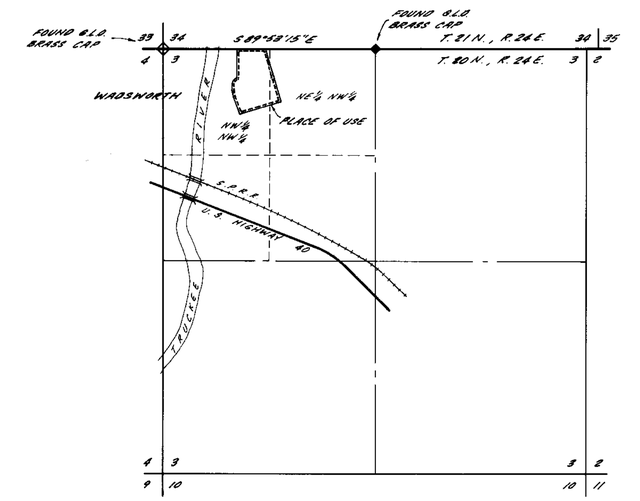

SECTION 3
T. 20 N., R. 24 E., M.D.B. & M.
WASHOE COUNTY, NEVADA
SCALE: 1" = 1000'

State of Nevada
County of Washoe ss

I, Eugene B. Longfield, being first duly sworn, depose and say that this map, consisting of one sheet, has been correctly drawn to the designated scale from field notes of a survey made by me on the 24th day of June, 1985; that it truly and correctly represents the location and extent of the works used to divert water from an underground source in Washoe County by David B. and Joan M. Sequeira, and Wally Skudlas for quasi-municipal and domestic purposes.

Eugene B. Longfield
Eugene B. Longfield
State Water Rights Surveyor

Subscribed and sworn to before me on this 30th day of August, 1985.

Mary Jo Kivi
Notary Public in and for
Washoe County, Nevada

SCALE: 1" = 1000'
0 500 1000 2000 3000
0 20 40 80 120
SCALE: 1" = 40'

49149-49150

PLACE OF USE

PORTIONS OF NW¼ NW¼ and NE¼ NW¼
OF SECTION 3, T. 20 N., R. 24 E., M.D.B. & M.
SCALE: 1" = 40'

Prepared By: Longfield Engineering
Reno, Nevada

FILED
AUG 30 1985
STATE ENGINEER'S OFFICE

MAP

TO ACCOMPANY APPLICATION TO APPROPRIATE AND PROOF OF BENEFICIAL USE OF WATER
for
QUASI-MUNICIPAL and DOMESTIC PURPOSES
by
DAVID B. and JOAN M. SEQUEIRA
and WALLY SKUDLAS
FROM AN UNDERGROUND SOURCE

49150 49149