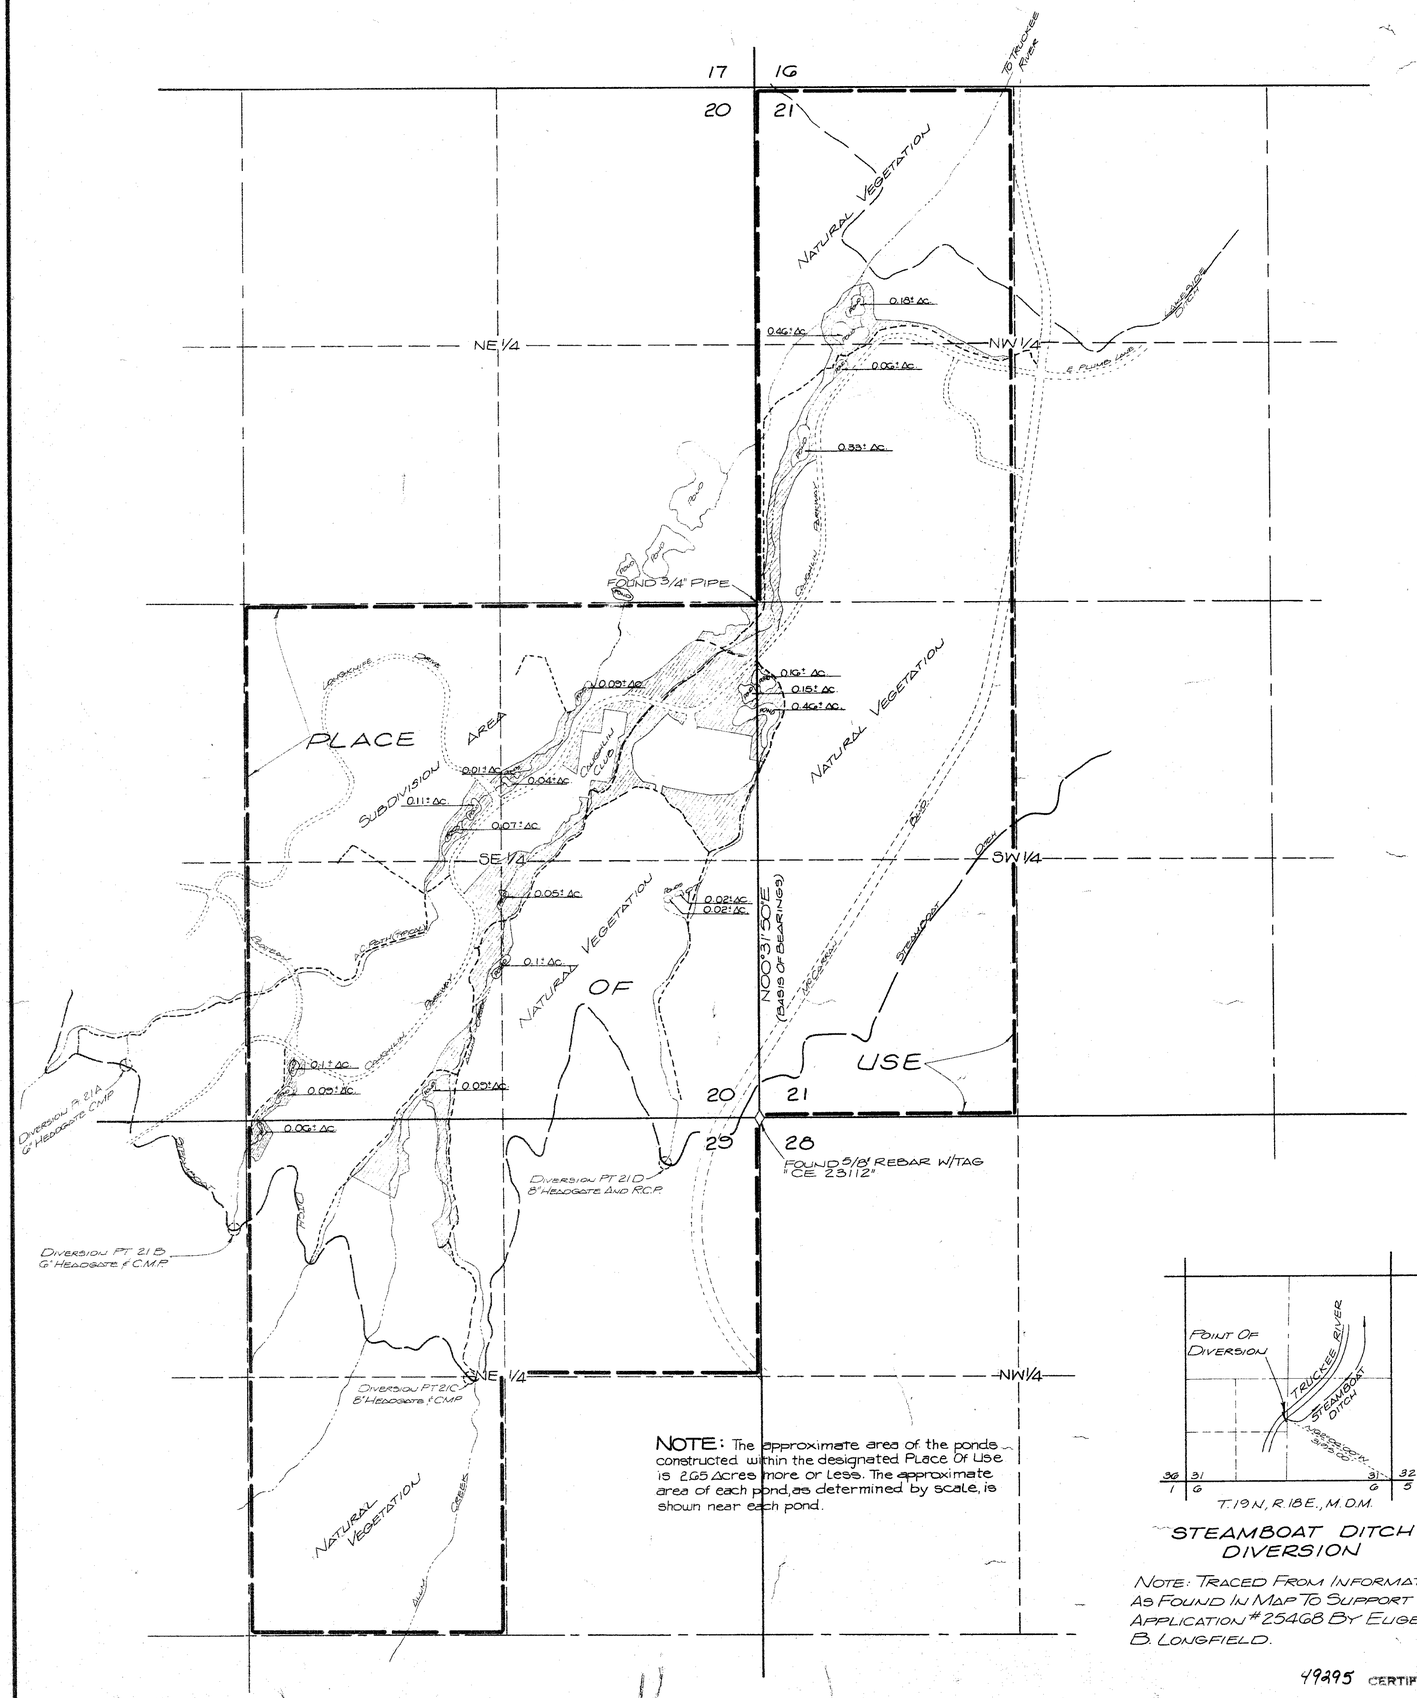

NOTE: The approximate area of the ponds constructed within the designated Place Of Use is 2.65 Acres more or Less. The approximate area of each pond, as determined by scale, is shown near each pond.

PLACE OF USE

THE SE 1/4 OF SECTION 20, THE W1/2 W1/2 OF SECTION 21, THE N1/2 NE 1/4, THE SW 1/4 NE 1/4 OF SECTION 29, T.19N., R.18E., M.D.M.

STATE OF NEVADA
COUNTY OF WASHOE } S.S.

I, GEORGE G. LINDESMITH, BEING FIRST DULY SWORN, DEPOSE AND SAY THAT THIS MAP, CONSISTING OF ONE SHEET, HAS BEEN CORRECTLY DRAWN TO THE DESIGNATED SCALE FROM A SURVEY MADE BETWEEN THE 25TH DAY OF FEBRUARY, 1991, THAT IT TRULY AND ACCURATELY REPRESENTS THE LOCATION AND EXTENT OF THE WORKS USED TO DIVERT WATER FROM THE TRUCKEE RIVER IN WASHOE COUNTY BY WHITE PINE LUMBER COMPANY FOR RECREATIONAL AND DOMESTIC PURPOSES THAT THE POINTS OF DIVERSION, THE APPROXIMATE LOCATION AND SIZE OF THE DIVERTING CHANNEL, ALL BASINS OR RESERVOIRS, THE LOCATION AND NAMES OF ALL OTHER WORKS, AND THE BOUNDARY OF ALL LANDS, SHOWN BY 40 ACRE SUBDIVISIONS, ARE FULLY AND CORRECTLY DESIGNATED HEREON.

George G. Lindesmith
GEORGE G. LINDESMITH
STATE WATER RIGHT SURVEYOR No. 704

STATE OF NEVADA LAND SURVEYOR
GEORGE G. LINDESMITH
2-19-92
No. 6330

SIGNED AND SWORN TO BEFORE ME, THIS 19th DAY OF February, 1992
NOTARY PUBLIC IN AND FOR WASHOE COUNTY, NEVADA.

Bonnie Kordonowy
NOTARY PUBLIC

BONNIE KORDONOWY
NOTARY PUBLIC - NEVADA
WASHOE COUNTY
My Commission Expires July 1, 1994

NOTES:

1. THE LOCATION OF DITCHES, STREAMS, PONDS, LANDSCAPED AREAS AND PATHS WAS TAKEN FROM AERIAL PHOTOGRAPHY TAKEN ON 7-22-88 AND 6-22-90. THESE PHOTOS WERE REPRODUCED AT 400 SCALE AND THE APPROXIMATE LOCATIONS OF THE ABOVE FEATURES WERE TRACED FROM THEM.
2. LANDSCAPED AREAS CONTAIN AUTOMATIC SPRINKLER SYSTEMS FOR LAWN AND SHRUBS AND IRRIGATED WITH WATER FROM OTHER RIGHTS PREVIOUSLY DEDICATED TO WASHOE COUNTY.
3. SUBDIVIDED AREAS HAVE IMPROVEMENTS CONFINED TO SPECIFIED ENVELOPES - NATURAL VEGETATION HAS BEEN LEFT IN PLACE OUTSIDE THESE ENVELOPES. THE CONSTRUCTION OF FENCES THAT WOULD CREATE A VISUAL OR PHYSICAL BARRIER TO MAN OR WILDLIFE IS NOT ALLOWED.

BASIS OF BEARINGS

PT. OF DIVERSION. AS SHOWN ON MAP TO SUPPORT BENEFICIAL USE UNDER PERMITS 24613 & 24615, FILED JULY 30, 1968 IN THE OFFICE OF THE NEVADA STATE ENGINEER.

PLACE OF USE.
NEVADA STATE PLANE COORDINATE SYSTEM, WEST ZONE, TRUCKEE MEADOWS MODIFIED NAD 27 DATUM.

LEGEND

- LANDSCAPED AREA
- PATH
- POND
- FLOW LINE OF SWALE

SCALE 1" = 400'

0 200 400 800 1200 1600

'92 FEB 19 P3:30
STATE ENGINEER'S OFFICE

N.T.S.

STEAMBOAT DITCH DIVERSION

NOTE: TRACED FROM INFORMATION AS FOUND IN MAP TO SUPPORT APPLICATION #25468 BY EUGENE B. LONGFIELD.

FILED
FEB 19 1992
STATE ENGINEER'S OFFICE

49295 CERTIFICATE NO. 13269 ISSUED 2-27-92

49296 CERTIFICATE NO. 13270 ISSUED 2-27-92

MAP TO SUPPORT PROOF OF BENEFICIAL USE BY WHITE PINE LUMBER COMPANY

UNDER A PORTION OF PERMITS 49295 AND 49296 FOR RECREATIONAL AND DOMESTIC USE FROM THE TRUCKEE RIVER

WASHOE COUNTY, NEVADA

Job No. 8001.70

78427 67469 63527 49296 49295