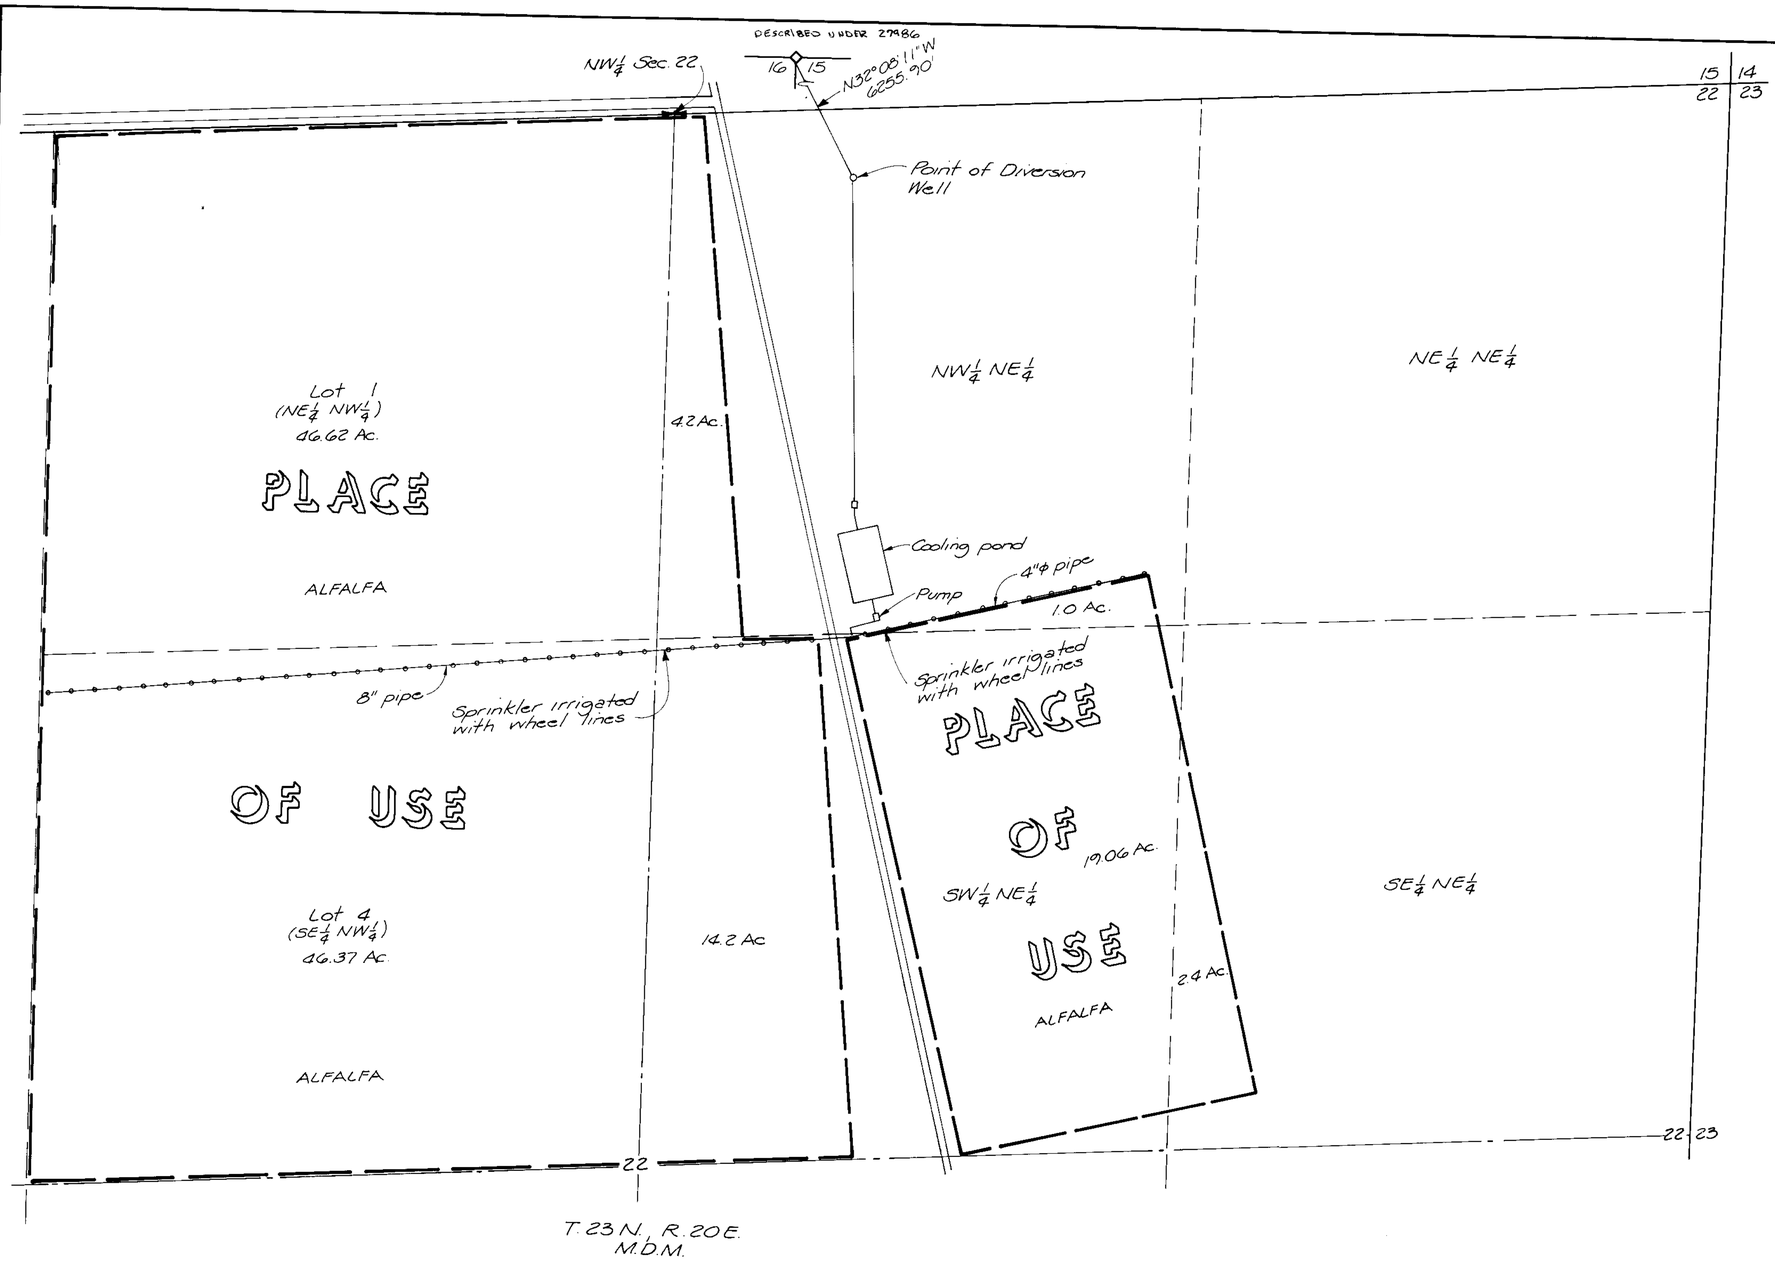

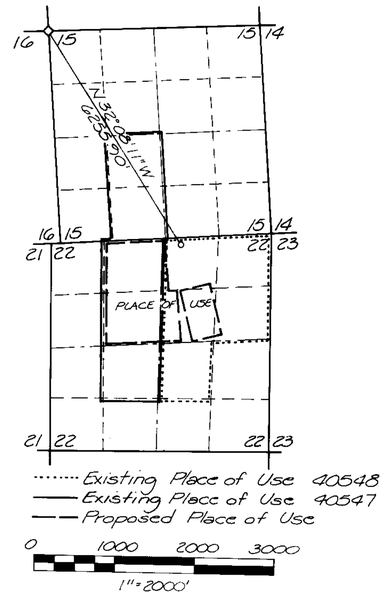

N

Basis of Bearings: Solar observation 8th April 1974 (40547)

49669 CERTIFICATE No. 11974 ISSUED 1/28/88

49670 CERTIFICATE No. 11975 ISSUED 1/28/88

0 200 400 600 800

1"=200'

STATE OF NEVADA
COUNTY OF WASHOE ss

I, Richard W. Arden, being first duly sworn, depose and say that this map, consisting of one sheet, has been correctly drawn to the designated scale from field notes of a survey made by me, or under my supervision and direction, between the 10th day of November and the 17th day of December, 1985; that it truly and correctly represents the proposed location and extent of the works used to divert water from an underground source in Washoe County, by Intermountain Land Company for irrigation and domestic purposes under applications #40547 and 40548 is used, together with the area and kind of culture in each 40 acre subdivision, and the location and names of all other works or streams which are crossed by or connected with said works are fully and correctly designated thereon.

Richard W. Arden
State Water Right Surveyor No. 307

Subscribed and sworn to before me this 19th day of December, 1985.

Carol Ann Adams
Notary Public

CAROL ANN ADAMS
Notary Public - State of Nevada
Appointment Recorded in Washoe County
MY APPOINTMENT EXPIRES JUNE 25, 1987

FILED
JAN 30 1986
STATE ENGINEER'S OFFICE

SECTION	SUBDIVISION	TOWNSHIP	RANGE	CULTIVATED ACREAGE	DESCRIPTION OF CULTURE	DATE OF 1st CULTURE
22	Lot 1 (NE¼NW¼)	23 N	20 E	46.62	Alfalfa	Summer 1985
"	Lot 4 (SE¼NW¼)	"	"	46.37	"	"
"	NW¼ NE¼	"	"	5.2	"	"
"	SW¼ NE¼	"	"	33.26	"	"
"	SE¼ NE¼	"	"	2.4	"	"
			Total	133.85		

MAP
TO ACCOMPANY APPLICATION TO CHANGE PLACE OF USE & PROOF OF BENEFICIAL USE UNDER APPLICATION NOS. 40547 & 40548 FOR IRRIGATION & DOMESTIC PURPOSES BY INTERMOUNTAIN LAND CO. FROM AN UNDERGROUND SOURCE IN WASHOE COUNTY, NEVADA

sea ENGINEERS/PLANNERS
950 INDUSTRIAL WAY
SPARKS, NEVADA

JOB NO. 963-002-041
DATE Dec. '85
DR. MCW

68523 T 62166-T 49670 49669