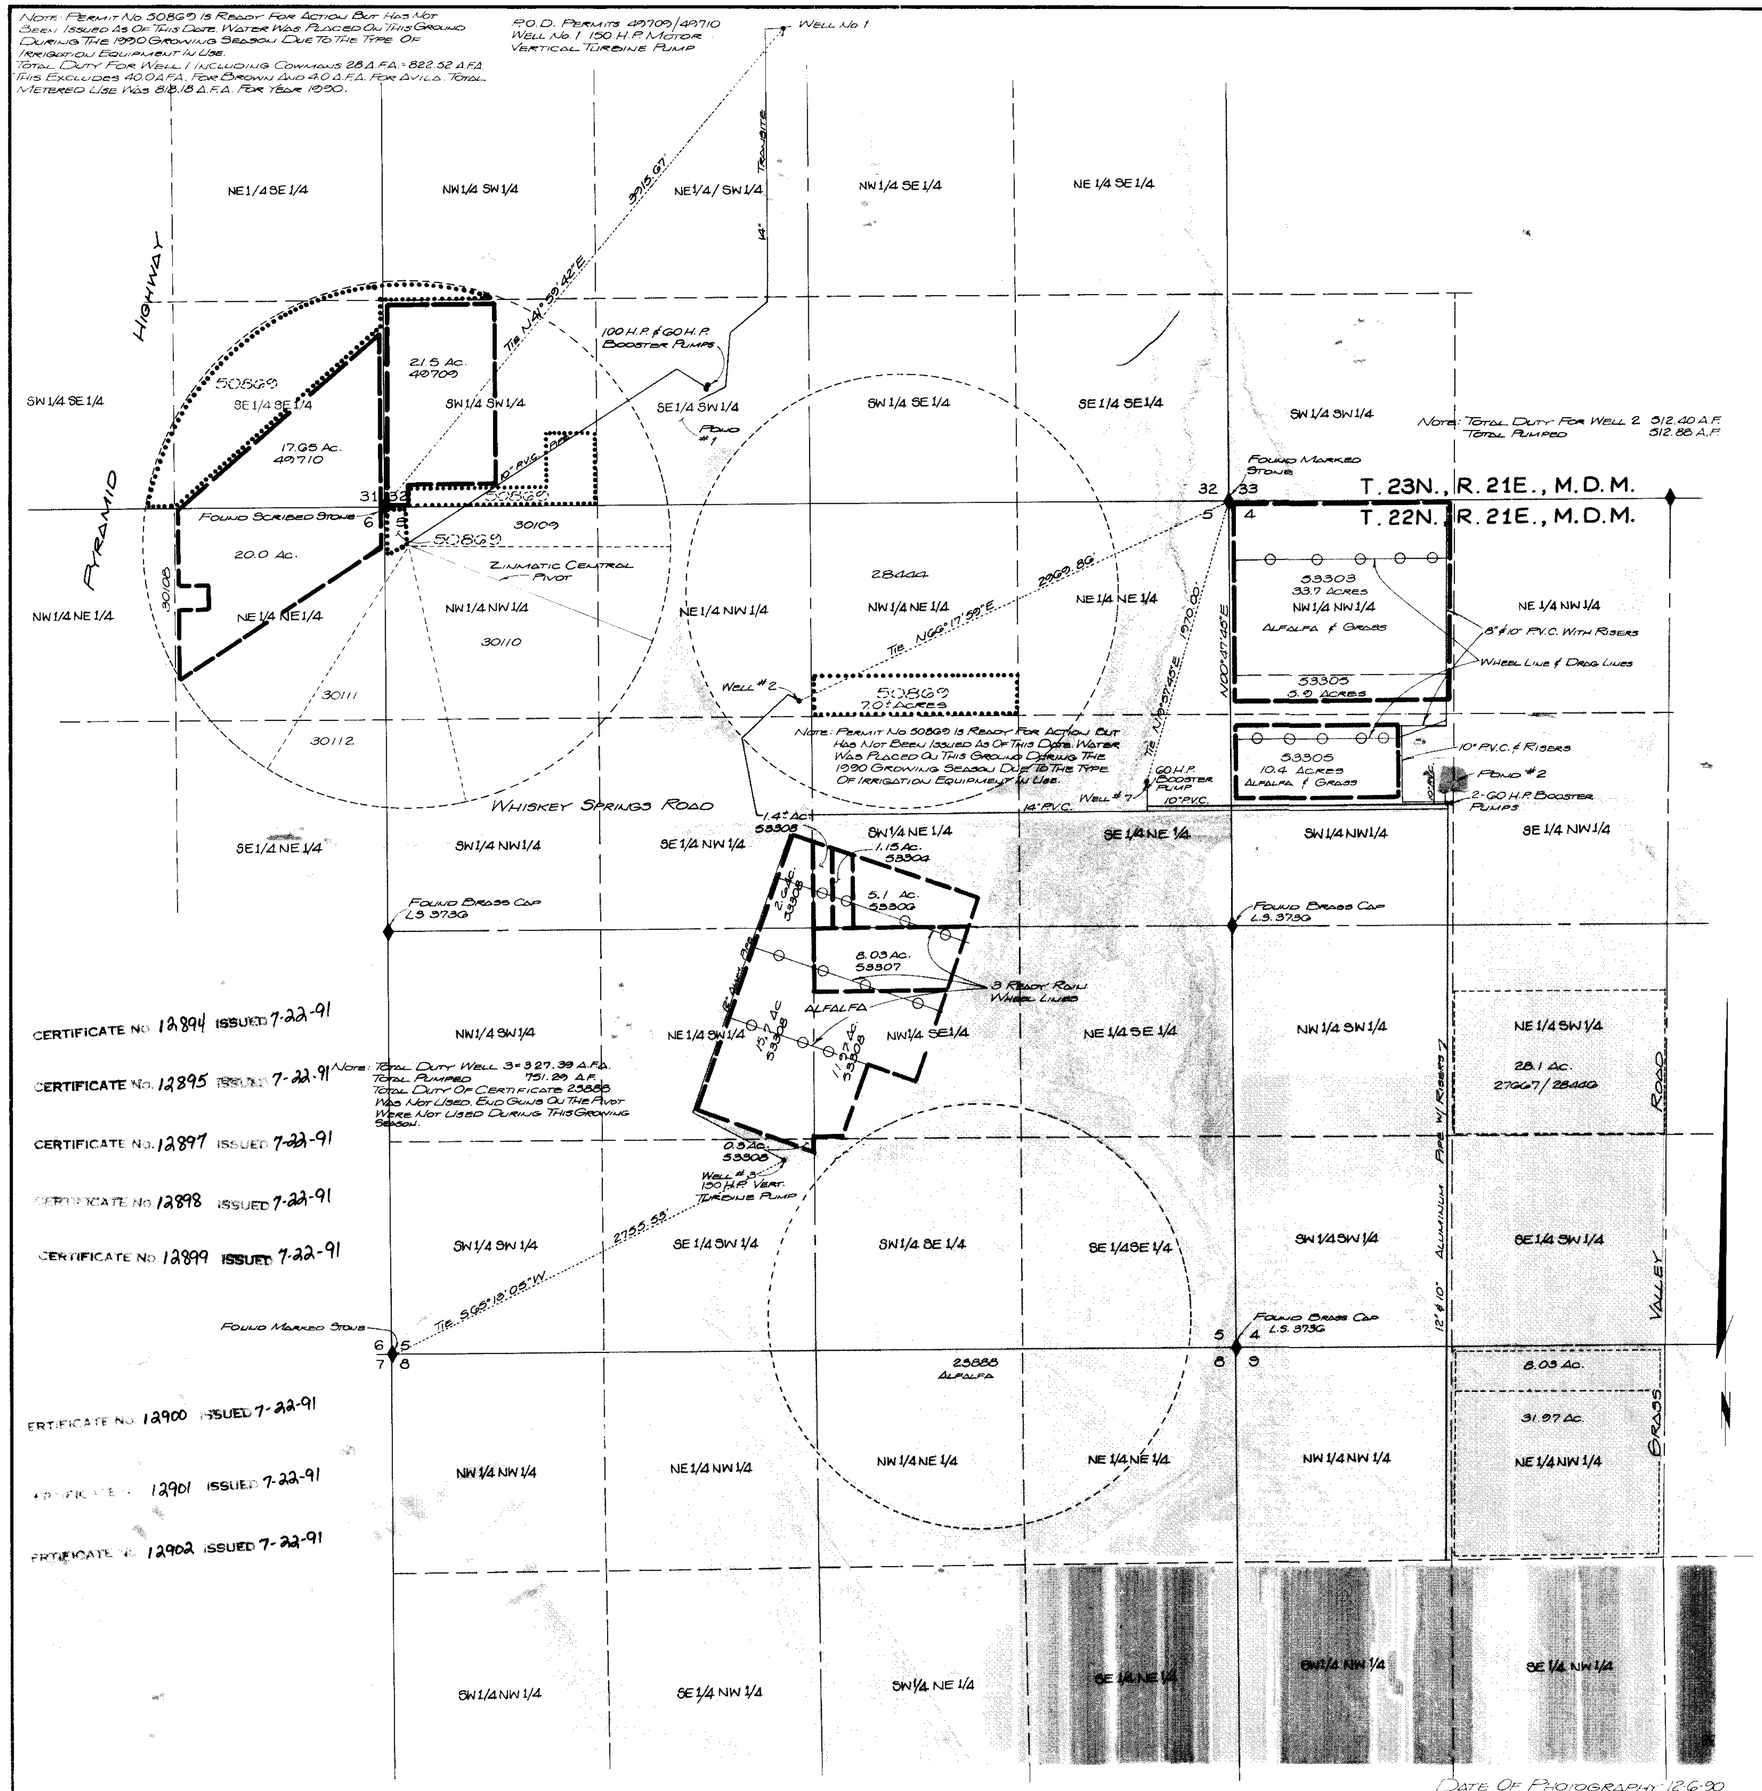

STATE OF NEVADA
COUNTY OF WASHOE } S.S.

I, GEORGE G. LINDESMITH, BEING FIRST DULY SWORN DEPOSE AND SAY THAT THIS MAP, CONSISTING OF 1 SHEET, HAS BEEN CORRECTLY DRAWN TO THE DESIGNATED SCALE FROM FIELD NOTES OF A SURVEY MADE UNDER MY SUPERVISION AND DIRECTION ON THE 11 DAY OF FEBRUARY 1991. THAT IT TRULY AND CORRECTLY REPRESENTS THE PROPOSED LOCATION AND EXTENT OF THE WORKS USED TO DIVERT WATER FROM AN UNDERGROUND SOURCE IN WASHOE COUNTY BY TEHAMA HOLDING COMPANY, INC., FOR IRRIGATION AND DOMESTIC PURPOSES, UNDER PERMIT NOS. 49709, 49710, 53303, 53304, 53305, 53306, 53307 & 53308

THAT THE POINT OF DIVERSION, THE LOCATION, SIZE OF THE DIVERSION CHANNEL, LOCATION AND DESCRIPTION OF ALL MEASURING DEVICES, LOCATION AND EXTENT OF LANDS OWNED OR CONTROLLED BY THE APPLICANT UPON WHICH WATER APPLIED FOR UNDER PERMIT NOS 49709, 49710, 53303, 53304, 53305, 53306, 53307 & 53308

TOGETHER WITH THE AREA AND KIND OF CULTURE IN EACH 40 ACRE SUBDIVISION AND THE LOCATION AND NAMES OF ALL OTHER WORKS OR STREAMS WHICH ARE CROSSED OR CONNECTED WITH SAID WORKS ARE FULLY AND CORRECTLY DESIGNATED THEREON.

GEORGE G. LINDESMITH STATE WATER RIGHT SURVEYOR

SUBSCRIBED AND SWORN TO BEFORE ME THIS _____ DAY OF _____, 1991, NOTARY PUBLIC IN AND FOR THE COUNTY OF WASHOE, NEVADA.

NOTARY PUBLIC - RAE ANN LOVING

SECTION	SUBDIVISION	T. N.	R. E.	CULTIVATED ACREAGE	DESCRIPTION OF CULTURE
PERMIT 49709					
32	SW1/4 SW1/4	23	21	21.5	ALFALFA
PERMIT 49710					
31	SE1/4 SE1/4	23	21	17.65	ALFALFA
6	NE1/4 NE1/4	22	21	20.00	ALFALFA
TOTAL				37.65	
PERMIT 53303					
4	NW1/4 NW1/4	22	21	33.7	ALFALFA - GRASS
PERMIT 53304					
5	SW1/4 NE1/4	22	21	1.15	
PERMIT 53305					
4	NW1/4 NW1/4	22	21	5.0	ALFALFA - GRASS
4	SW1/4 NW1/4	22	21	10.4	ALFALFA GRASS
TOTAL				15.3	
PERMIT 53306					
5	SW1/4 NE1/4	22	21	5.1	ALFALFA
PERMIT 53307					
5	NW1/4 SE1/4	22	21	8.03	ALFALFA
PERMIT 53308					
5	SE1/4 NW1/4	22	21	2.6	ALFALFA
5	NE1/4 SW1/4	22	21	15.7	ALFALFA
5	SE1/4 SW1/4	22	21	0.3	ALFALFA
5	SW1/4 NE1/4	22	21	.4	ALFALFA
5	NW1/4 SE1/4	22	21	11.07	ALFALFA
TOTAL				31.07	

BASIS OF BEARINGS

IDENTICAL TO MAPS TO ACCOMPANY APPLICATIONS TO CHANGE P.O.D. & P.O.U. Nos 53303-53310-T ON FILE WITH THE STATE ENGINEER. ALSO IDENTICAL WITH MAP No 28071 ON FILE WITH THE STATE ENGINEER.

500 250 0 500 1000 1500
SCALE: 1" = 500'

MAP TO ACCOMPANY PROOF OF BENEFICIAL USE

PERMIT NUMBERS:

49709, 49710, 53303, 53304, 53305, 53306, 53307 & 53308

FOR

IRRIGATION AND DOMESTIC USE

BY

TEHAMA HOLDING COMPANY, INC.

FROM AN UNDERGROUND SOURCE

TRI STATE SURVEYING
801 Greenbrae Drive
Sparks, Nevada, 89431
(702) 358-9491

Job No. 89033.2G

Sheet 1 Of 1

49709