CULTURAL MAP TABULATION						
SECTION	SUBDIVISION	TOWN-SHIP	RANGE	CULTIVATED ACREAGE	DESCRIPTION OF CULTURE	DATE OF FIRST CULTURE
35	E. 1/2-N.W. 1/4 -S.E. 1/4	15 N.	43 E.	.25	LAND SCAPING & TREES	1989

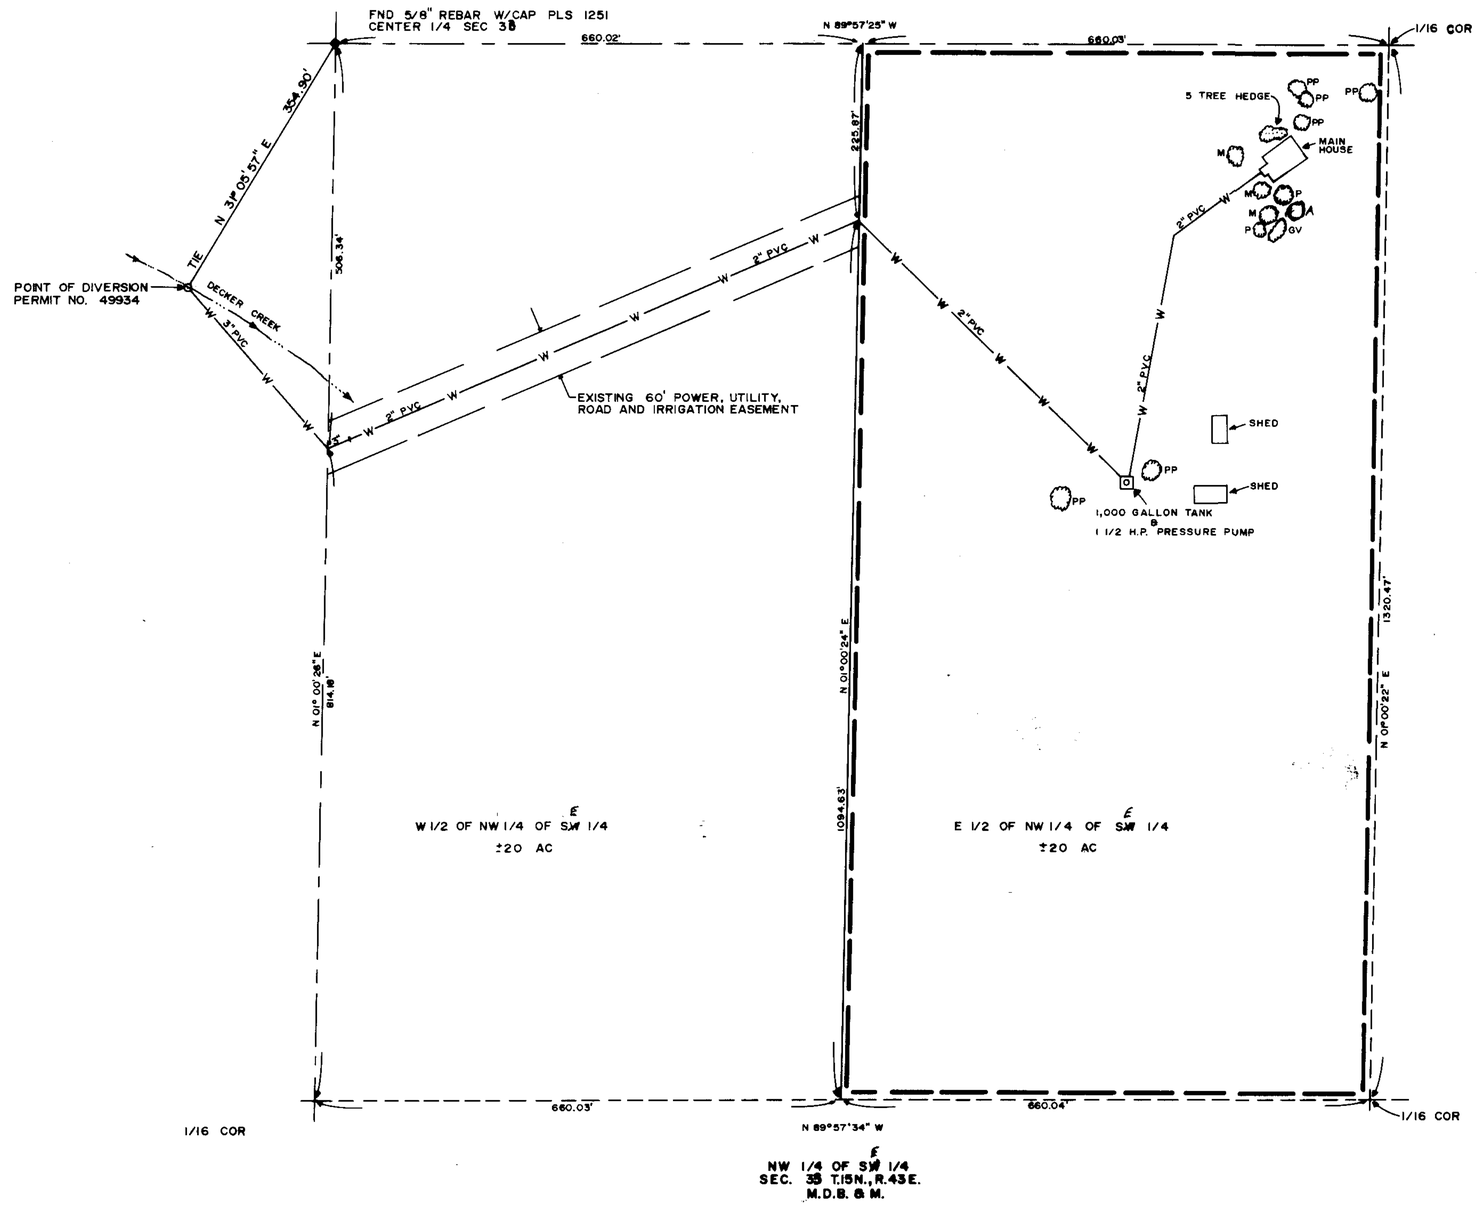

MAP TO ACCOMPANY PROOF OF BENEFICIAL USE UNDER PERMIT NO. 49934 FOR IRRIGATION & DOMESTIC

STATE OF NEVADA }
COUNTY OF CHURCHILL } SS

I, LOWELL D. EMERY BEING FIRST DULY SWORN DEPOSE AND SAY THAT THIS MAP CONSISTING OF ONE SHEET HAS BEEN CORRECTLY DRAWN TO THE DESIGNATED SCALE FROM FIELD NOTES OF A SURVEY MADE BY ME BETWEEN THE 13 AND 14 DAYS OF MARCH, 1991 THAT IT TRULY AND CORRECTLY REPRESENTS THE LOCATION AND EXTENT OF THE WORKS USED TO DIVERT WATER FROM AN UNDERGROUND SOURCE IN NYE COUNTY BY:

DYREL FAULSTICK
APPLICANT

FOR IRRIGATION PURPOSES UNDER PERMIT NO. 49934 THAT THE POINT OF DIVERSION THE LOCATION SITE AND GRADES OF THE DIVERTING CHANNEL LOCATION AND DESCRIPTION OF ALL MEASURING DEVICES THE LOCATION AND EXTENT OF LANDS OWNED OR CONTROLLED BY THE APPLICANT UPON WHICH WATER APPLIED FOR UNDER PERMIT NO. 49934 ARE USED TOGETHER WITH THE AREA AND KIND OF CULTURE IN THE 20 ACRE DIVISION AND THE LOCATION AND NAME OF ALL OTHER WORKS OR STREAMS WHICH ARE CROSSED BY OR CONNECTED WITH SAID WORKS ARE FULLY AND CORRECTLY DESIGNATED THEREON

PROFESSIONAL LAND SURVEYOR STATE OF NEVADA
LOWELL D. EMERY
1-21-92
No. 1251

Lowell D. Emery
LOWELL D. EMERY SWRS 536

SUBSCRIBED AND SWORN TO BEFORE ME THIS 21st DAY OF January, 1992 NOTARY PUBLIC IN AND FOR CHURCHILL COUNTY, NEVADA.

Caroline J. Moore
NOTARY PUBLIC

CAROLINE J. MOORE
Notary Public-Nevada
CHURCHILL COUNTY
My Commission Expires
July 7, 1994

TREE LEGEND

- M MULLBERRY
- PP PINION PINE
- P POPLAR
- A APPLE
- GV GRAPE VINES

1" = 100'

CERTIFICATE No. 13553 ISSUED 12-14-92

FILED
OCT 20 1992
STATE ENGINEER'S OFFICE

STATE ENGINEER'S OFFICE
'92 JAN 28 AM 11:14

EMERY & ASSOCIATES

MAP TO ACCOMPANY PROOF OF BENEFICIAL USE UNDER PERMIT NO. 49934 FOR IRRIGATION & DOMESTIC

BY: DYREL FAULSTICK
FROM: DECKER CREEK

DRAWN BY: ERIC JACKSON	SURVEYED BY: LOWELL D. EMERY SWRS 536
DATE: 9 MAY, 1991	P.O. BOX 84
SCALE: 1" = 100 FT.	FALLON, NV 89406

49934