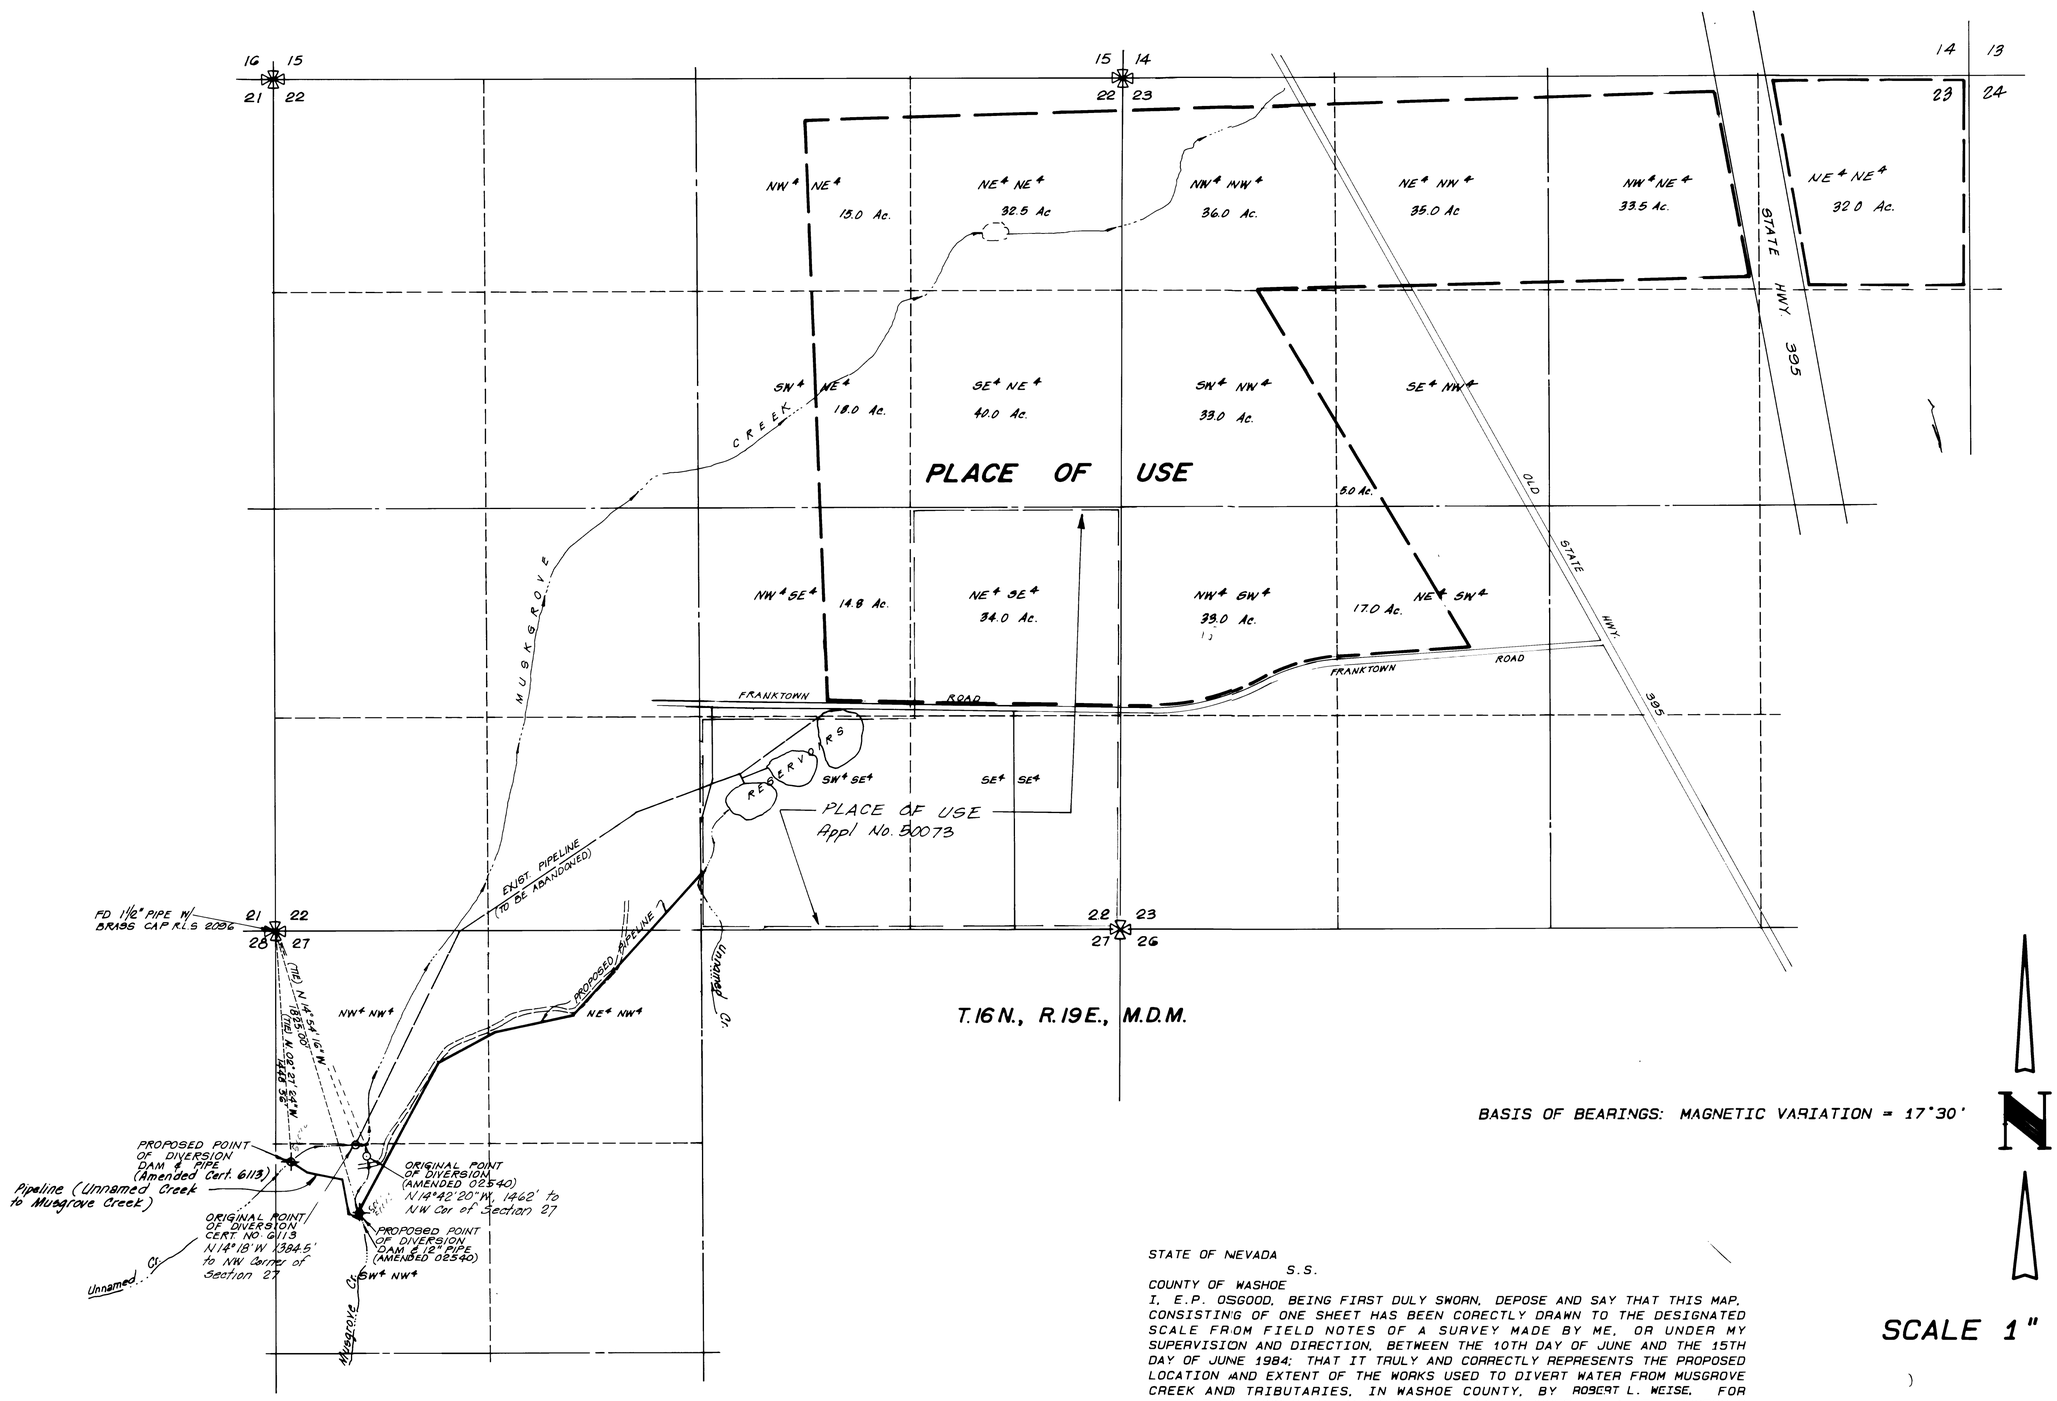

CERTIFICATE 12436 ISSUED 04/12/90

CERTIFICATE 12437 ISSUED 04-17-90

STATE OF NEVADA
S.S.
COUNTY OF WASHOE

I, E.P. OSGOOD, BEING FIRST DULY SWORN, DEPOSE AND SAY THAT THIS MAP, CONSISTING OF ONE SHEET HAS BEEN CORECTLY DRAWN TO THE DESIGNATED SCALE FROM FIELD NOTES OF A SURVEY MADE BY ME, OR UNDER MY SUPERVISION AND DIRECTION, BETWEEN THE 10TH DAY OF JUNE AND THE 15TH DAY OF JUNE 1984; THAT IT TRULY AND CORRECTLY REPRESENTS THE PROPOSED LOCATION AND EXTENT OF THE WORKS USED TO DIVERT WATER FROM MUSGROVE CREEK AND TRIBUTARIES, IN WASHOE COUNTY, BY ROBERT L. WEISE, FOR IRRIGATION, DOMESTIC, AND STOCKWATERING PURPOSES. THAT THE PROPOSED POINT OF DIVERSION, THE APPROXIMATE LOCATION AND SIZE OF THE DIVERTING CHANNEL, ALL RESEVOIRS OR BASINS, THE LOCATION AND NAMES OF ALL OTHER WORKS WHICH WILL CROSS OR CONNECT WITH THE PROPOSED WORKS, AND THE BOUNDARY OF ALL LANDS, SHOWING BY 40 ACRE SUBDIVISIONS THE AREAS PROIPOSED TO BE IRRIGATED, ARE FULLY AND CORRECTLY DESIGNATED THEREON.

E.P. Osgood

E.P. OSGOOD, STATE WTR. RT. SURVEYOR NO. 294

FILED
NOV 0 2 1986
STATE ENGINEER'S OFFICE

SUBSCRIBED AND SWORN TO BEFORE ME
THIS 18th DAY OF June 1985.
NOTARY PUBLIC IN AND FOR WASHOE COUNTY, NEVADA.

Vee Ann Fiedrich

NOTARY PUBLIC

VEE ANN FIEDRICH
Notary Public - State of Nevada
Appointment Recorded in Washoe County
MY APPOINTMENT EXPIRES MAY 27, 1989

MAP TO ACCOMPANY APP. TO CHANGE POINT OF DIVERSION
CERTIFICATE NO. 6113 & AMENDED 02540
BY
ROBERT L. WEISE
FROM MUSGROVE CREEK AND TRIBUTARIES
WASHOE COUNTY - NEVADA
E.P. OSGOOD, STATE WTR. RT. SURVEYOR NO. 294

68200 68038 66612 66611 59385 58962 58961 58960 58734 58731 58722 50073 50 50 . 1