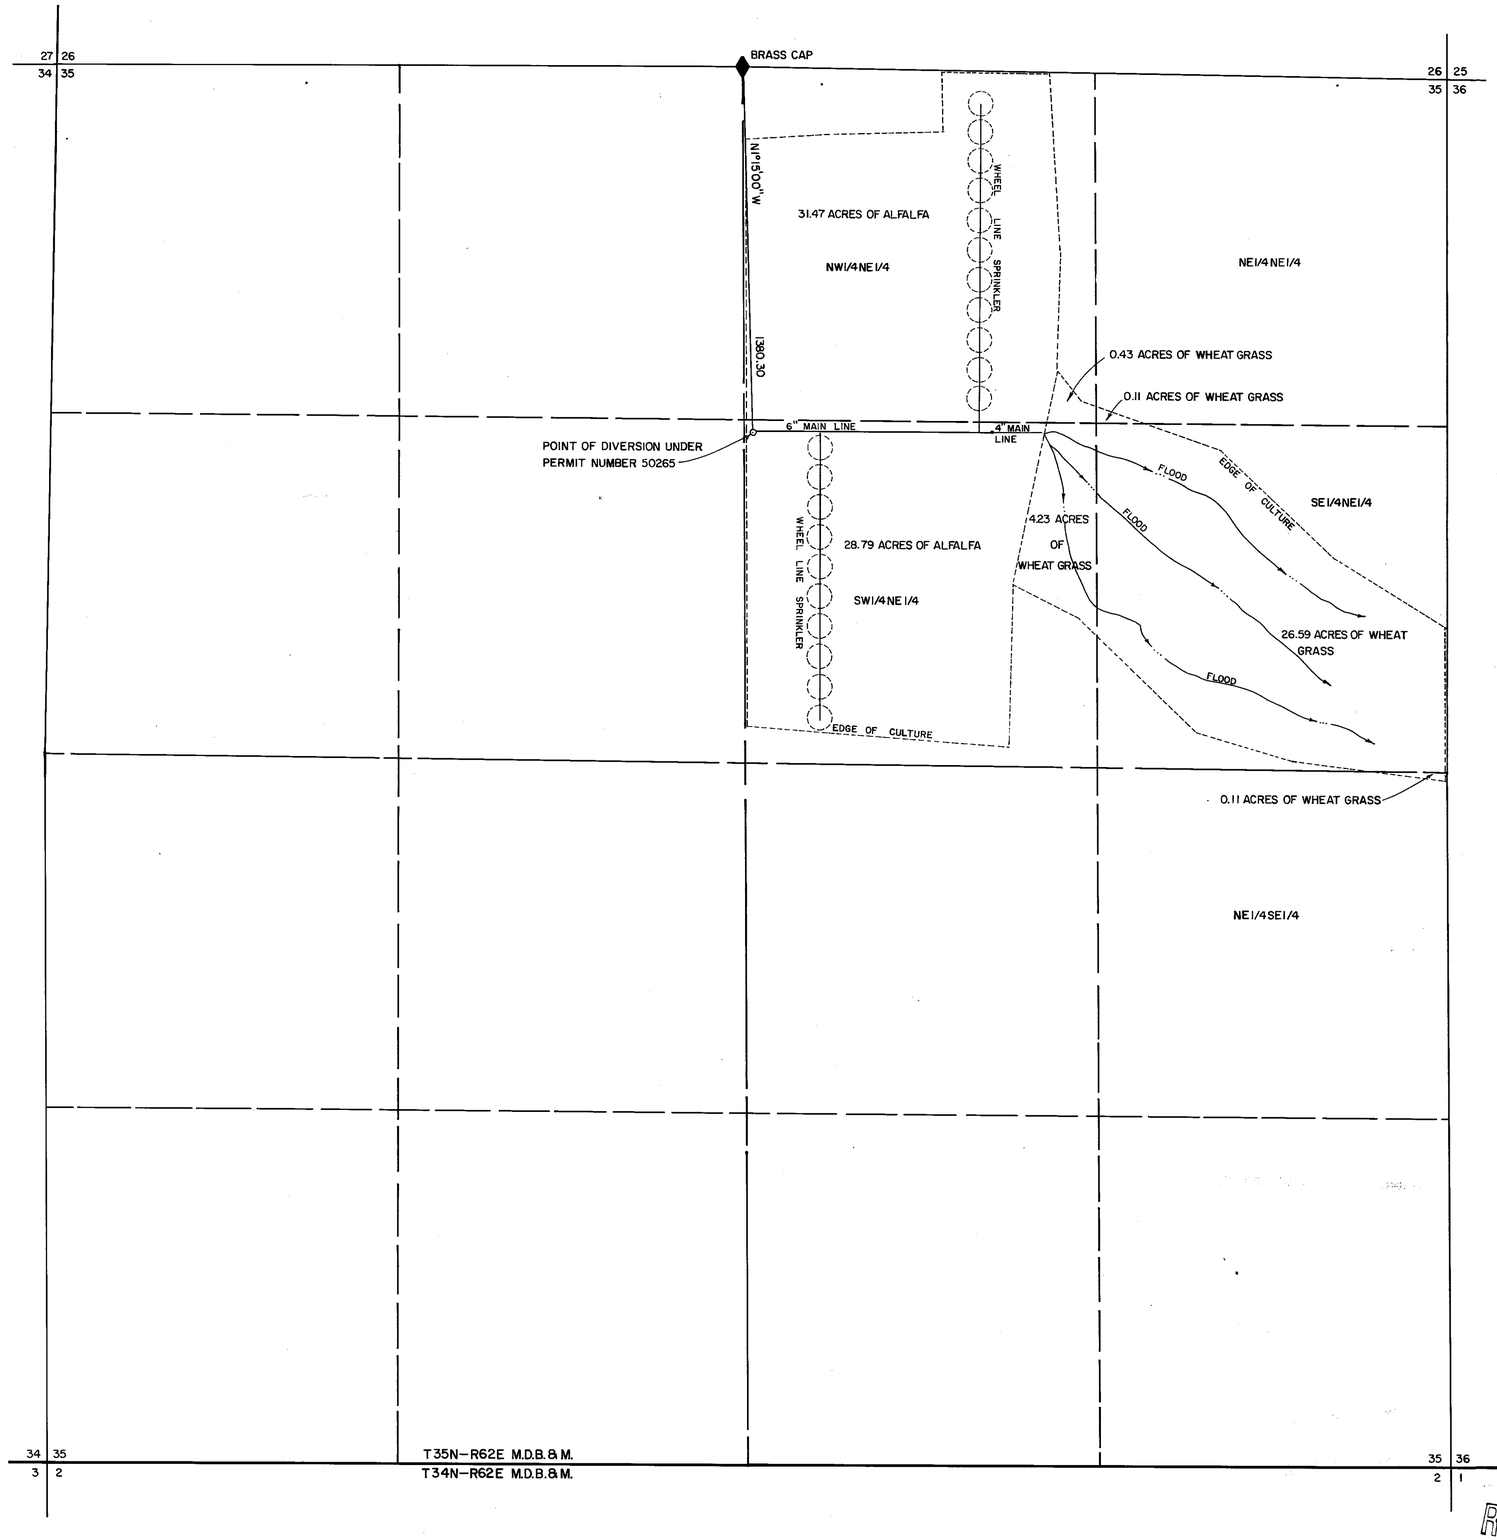

CULTURAL MAP TABULATION

SECTION	SUB-DIVISION	TOWN-SHIP	RANGE	CULTIVATED ACREAGE	DESCRIPTION OF CULTURE	DATE OF FIRST CULTURE
35	NE1/4NE1/4	T35N	R62E	0.11	WHEAT GRASS	
35	NW1/4NE1/4	T35N	R62E	0.43	WHEAT GRASS	
35	NW1/4NE1/4	T35N	R62E	31.47	ALFALFA	
35	SW1/4NE1/4	T35N	R62E	28.79	ALFALFA	
35	SW1/4NE1/4	T35N	R62E	4.23	WHEAT GRASS	
35	SE1/4NE1/4	T35N	R62E	26.59	WHEAT GRASS	
35	NE1/4SE1/4	T35N	R62E	0.11	WHEAT GRASS	

THE TOTAL CULTIVATED AREA = 91.73 ACRES

STATE OF NEVADA
COUNTY OF ELKO S.S.

I, DUANE V. MERRILL, BEING FIRST DULY SWORN, DEPOSE AND SAY THAT THIS MAP, CONSISTING OF ONE SHEET, HAS BEEN CORRECTLY DRAWN TO THE DESIGNATED SCALE FROM FIELD NOTES OF A SURVEY MADE UNDER MY SUPERVISION AND DIRECTION, BETWEEN THE 8th DAY OF AUGUST, AND THE 9th DAY OF AUGUST, 1987. THAT IT TRULY AND CORRECTLY REPRESENTS THE PROPOSED LOCATION AND EXTENT OF THE WORKS USED TO DIVERT WATER FROM UNDERGROUND IN ELKO COUNTY, BY OLAN C. AND PATRICIA TEEL FOR IRRIGATION AND DOMESTIC PURPOSES UNDER PERMIT NUMBER 50265. THAT THE POINT OF DIVERSION, THE LOCATION, SIZE OF THE DIVERTING CHANNEL, LOCATION AND DESCRIPTION OF ALL MEASURING DEVICES, THE LOCATION AND EXTENT OF LANDS OWNED OR CONTROLLED BY THE APPLICANT UPON WHICH WATER APPLIED FOR UNDER PERMIT NUMBER 50265 IS USED, TOGETHER WITH THE AREA AND KIND OF CULTURE IN EACH 40-ACRE SUBDIVISION, AND THE LOCATION AND NAMES OF ALL OTHER WORKS AND STREAMS WHICH ARE CROSSED BY OR CONNECTED WITH SAID WORKS ARE FULLY AND CORRECTLY DESIGNATED THEREON.

Duane V. Merrill
STATE WATER RIGHTS SURVEYOR NO. 794

SUBSCRIBED AND SWORN TO BEFORE ME THIS 20th DAY OF April, 1988.

Linda L. Reynolds
NOTARY PUBLIC IN AND FOR ELKO COUNTY, NEVADA

LINDA L. REYNOLDS
Notary Public - State of Nevada
Elko County, Nevada
My Appointment Expires May 5, 1988

BASIS OF BEARING: TRUE NORTH USING A MAGNETIC DECLINATION OF 17°30' EAST.

N

CERTIFICATE No. 12242 ISSUED 9/11/89

0 150 300 600 900 1200 1500
SCALE: 1"=300'

FILED
APR 25 1988
STATE ENGINEER'S OFFICE

RECEIVED
APR 25 1988
STATE ENGINEER'S OFFICE

MAP
TO ACCOMPANY PROOF OF BENEFICIAL USE
UNDER PERMIT NUMBER 50265
FOR
IRRIGATION AND DOMESTIC
BY
OLAN C. AND PATRICIA TEEL
FROM AN UNDERGROUND SOURCE

BOYACK SURVEYING ELKO, NEVADA W-88013

84990T 50265