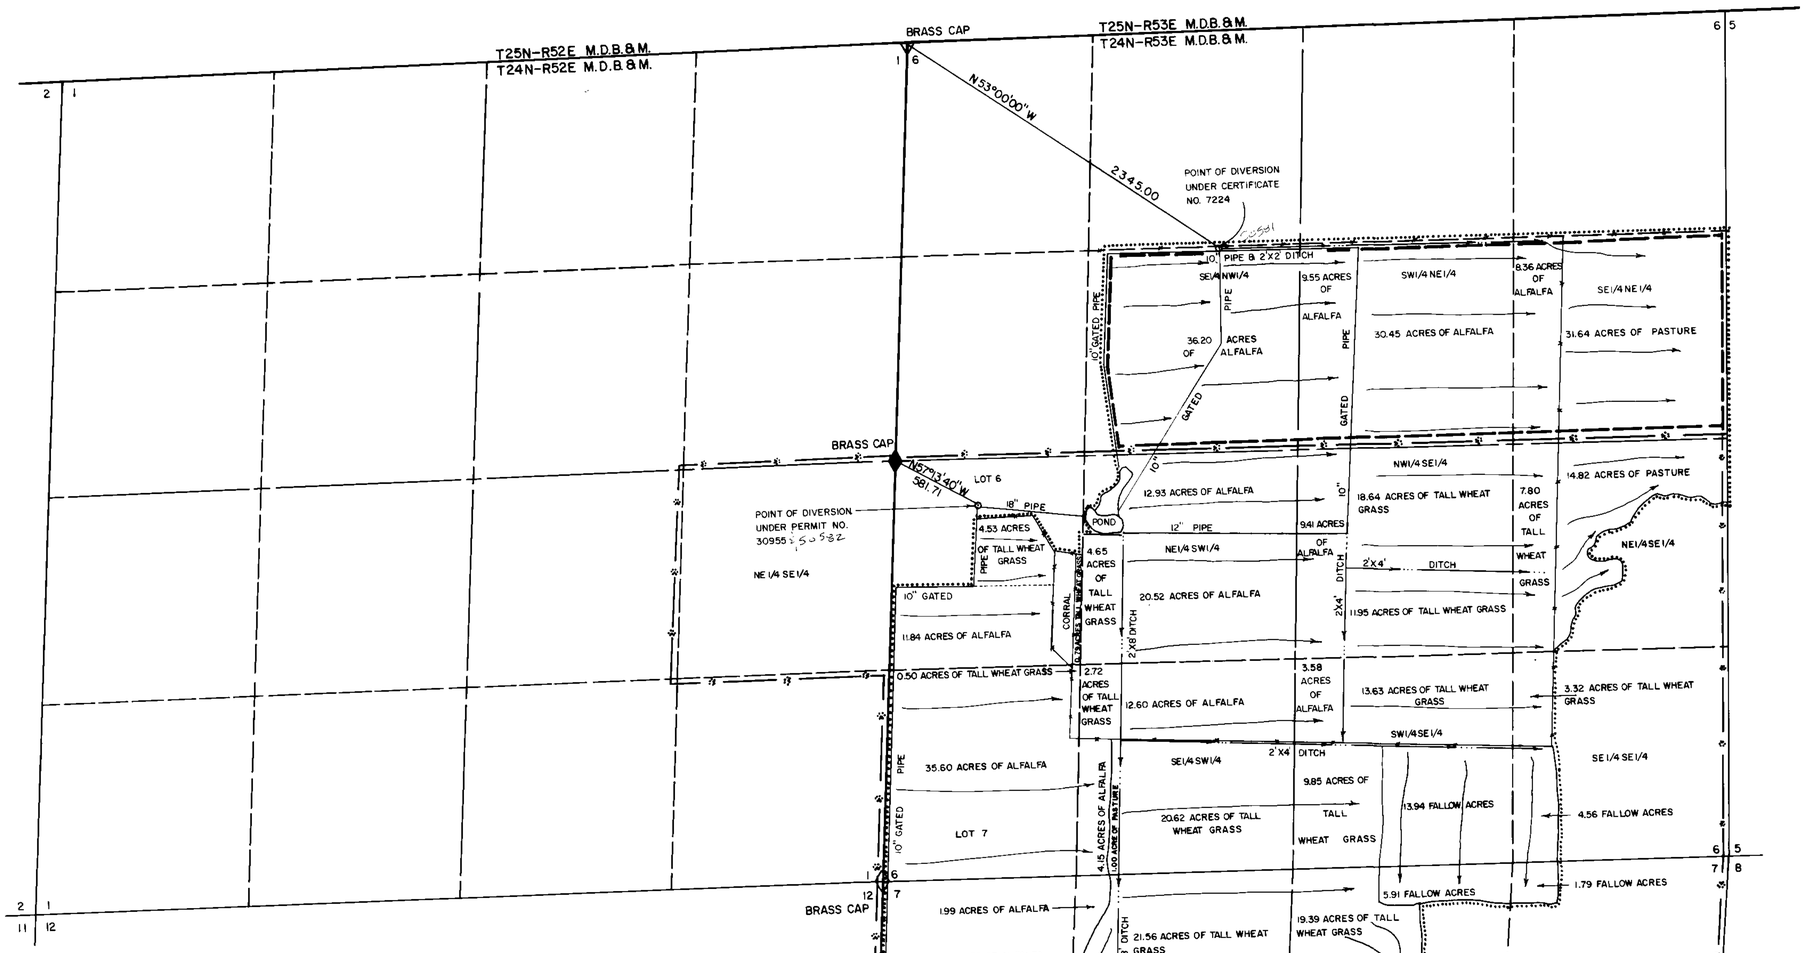

CULTURAL MAP TABULATION

SECTION	SUB-DIVISION	TOWN-SHIP	RANGE	CULTIVATED ACREAGE	DESCRIPTION OF CULTURE	DATE OF FIRST CULTURE
6	SE1/4NW1/4	T24N	R53E	36.20	HARVEST	
6	SW1/4NE1/4	T24N	R53E	40.00	HARVEST	
6	SE1/4NE1/4	T24N	R53E	40.00	HARVEST	
6	LOT 6	T24N	R53E	17.16	HARVEST	
6	NE1/4SW1/4	T24N	R53E	38.10	HARVEST	
6	NW1/4SE1/4	T24N	R53E	40.00	HARVEST	
6	NE1/4SE1/4	T24N	R53E	7.80	HARVEST	
6	NE1/4SE1/4	T24N	R53E	14.82	PASTURE	
6	LOT 7	T24N	R53E	36.10	HARVEST	
6	SE1/4SW1/4	T24N	R53E	40.09	HARVEST	
6	SE1/4SW1/4	T24N	R53E	1.00	PASTURE	
6	SW1/4SE1/4	T24N	R53E	27.06	HARVEST	
6	SW1/4SE1/4	T24N	R53E	13.94	FALLOW	
6	SE1/4SE1/4	T24N	R53E	3.32	HARVEST	
6	SE1/4SE1/4	T24N	R53E	4.56	FALLOW	
7	LOT 1	T24N	R53E	35.84	HARVEST	
7	NE1/4NW1/4	T24N	R53E	23.56	HARVEST	
7	NE1/4NW1/4	T24N	R53E	6.31	PASTURE	
7	NW1/4NE1/4	T24N	R53E	19.39	HARVEST	
7	NW1/4NE1/4	T24N	R53E	5.91	FALLOW	
7	NE1/4NE1/4	T24N	R53E	1.79	FALLOW	
7	LOT 2	T24N	R53E	1.43	PASTURE	
7	SE1/4NW1/4	T24N	R53E	13.95	PASTURE	
7	SW1/4NE1/4	T24N	R53E	17.19	PASTURE	
7	SE1/4NE1/4	T24N	R53E	15.02	PASTURE	

TOTAL CULTIVATED AREA = 500.53 ACRES

50581/CERTIFICATE NO. 12378 ISSUED 01/11/90

50582 CERTIFICATE NO. 12379 ISSUED 01/11/90

STATE OF NEVADA
COUNTY OF ELKO S.S.

I, ALAN S. BOYACK, BEING FIRST DULY SWORN, DEPOSE AND SAY THAT THIS MAP, CONSISTING OF ONE SHEET, HAS BEEN CORRECTLY DRAWN TO THE DESIGNATED SCALE FROM FIELD NOTES OF A SURVEY MADE UNDER MY SUPERVISION AND DIRECTION, BETWEEN THE 21st DAY OF JANUARY, AND THE 22nd DAY OF JANUARY, 1987. THAT IT TRULY AND CORRECTLY REPRESENTS THE PROPOSED LOCATION AND EXTENT OF THE WORKS USED TO DIVERT WATER FROM UNDERGROUND IN EUREKA COUNTY, BY GEORGE W. AND RITA I. BROWN, FOR IRRIGATION AND DOMESTIC PURPOSES UNDER PERMIT NUMBER 30955 AND CERTIFICATE NUMBER 7224. THAT THE POINT OF DIVERSION, THE LOCATION, SIZE OF THE DIVERTING CHANNEL, LOCATION AND DESCRIPTION OF ALL MEASURING DEVICES, THE LOCATION AND EXTENT OF LANDS OWNED OR CONTROLLED BY THE APPLICANT UPON WHICH WATER APPLIED FOR UNDER PERMIT NUMBER 30955 AND CERTIFICATE NUMBER 7224 IS USED, TOGETHER WITH THE AREA AND KIND OF CULTURE IN EACH 40-ACRE SUBDIVISION, AND THE LOCATION AND NAMES OF ALL OTHER WORKS AND STREAMS WHICH ARE CROSSED BY OR CONNECTED WITH SAID WORKS ARE FULLY AND CORRECTLY DESIGNATED THEREON.

Alan S. Boyack
STATE WATER RIGHTS SURVEYOR NO. 358

SUBSCRIBED AND SWORN TO BEFORE ME THIS 2nd DAY OF February 1987.

Sandi L. Ruybalid
NOTARY PUBLIC IN AND FOR ELKO COUNTY, NEVADA

LEGEND

— ✱ — ✱ — = EXISTING PLACE OF USE UNDER PERMIT NUMBER 30955

— — — — = EXISTING PLACE OF USE UNDER CERTIFICATE NUMBER 7224

····· = PROPOSED PLACE OF USE UNDER PERMIT NUMBER 30955 AND CERTIFICATE NUMBER 7224

BASIS OF BEARING: TRUE NORTH USING A MAGNETIC DECLINATION OF 17°30' EAST

0 250 500 1000 1500 2000 2500
SCALE: 1"=500'

50541 & 50582

MAP TO ACCOMPANY APPLICATION TO CHANGE THE PLACE OF USE UNDER PERMIT NUMBER 30955 AND CERTIFICATE NUMBER 7224 FOR IRRIGATION AND DOMESTIC PURPOSES AND TO ACCOMPANY APPLICATION FOR PROOF OF BENEFICIAL USE BY GEORGE W. AND RITA I. BROWN FROM AN UNDERGROUND SOURCE IN EUREKA COUNTY, NEVADA

STATE ENGINEER'S OFFICE
'87 FEB 11 A9:27
FILED
FEB 11 1987
STATE ENGINEER'S OFFICE

BOYACK SURVEYING ELKO, NEVADA W-87002

50582 50581