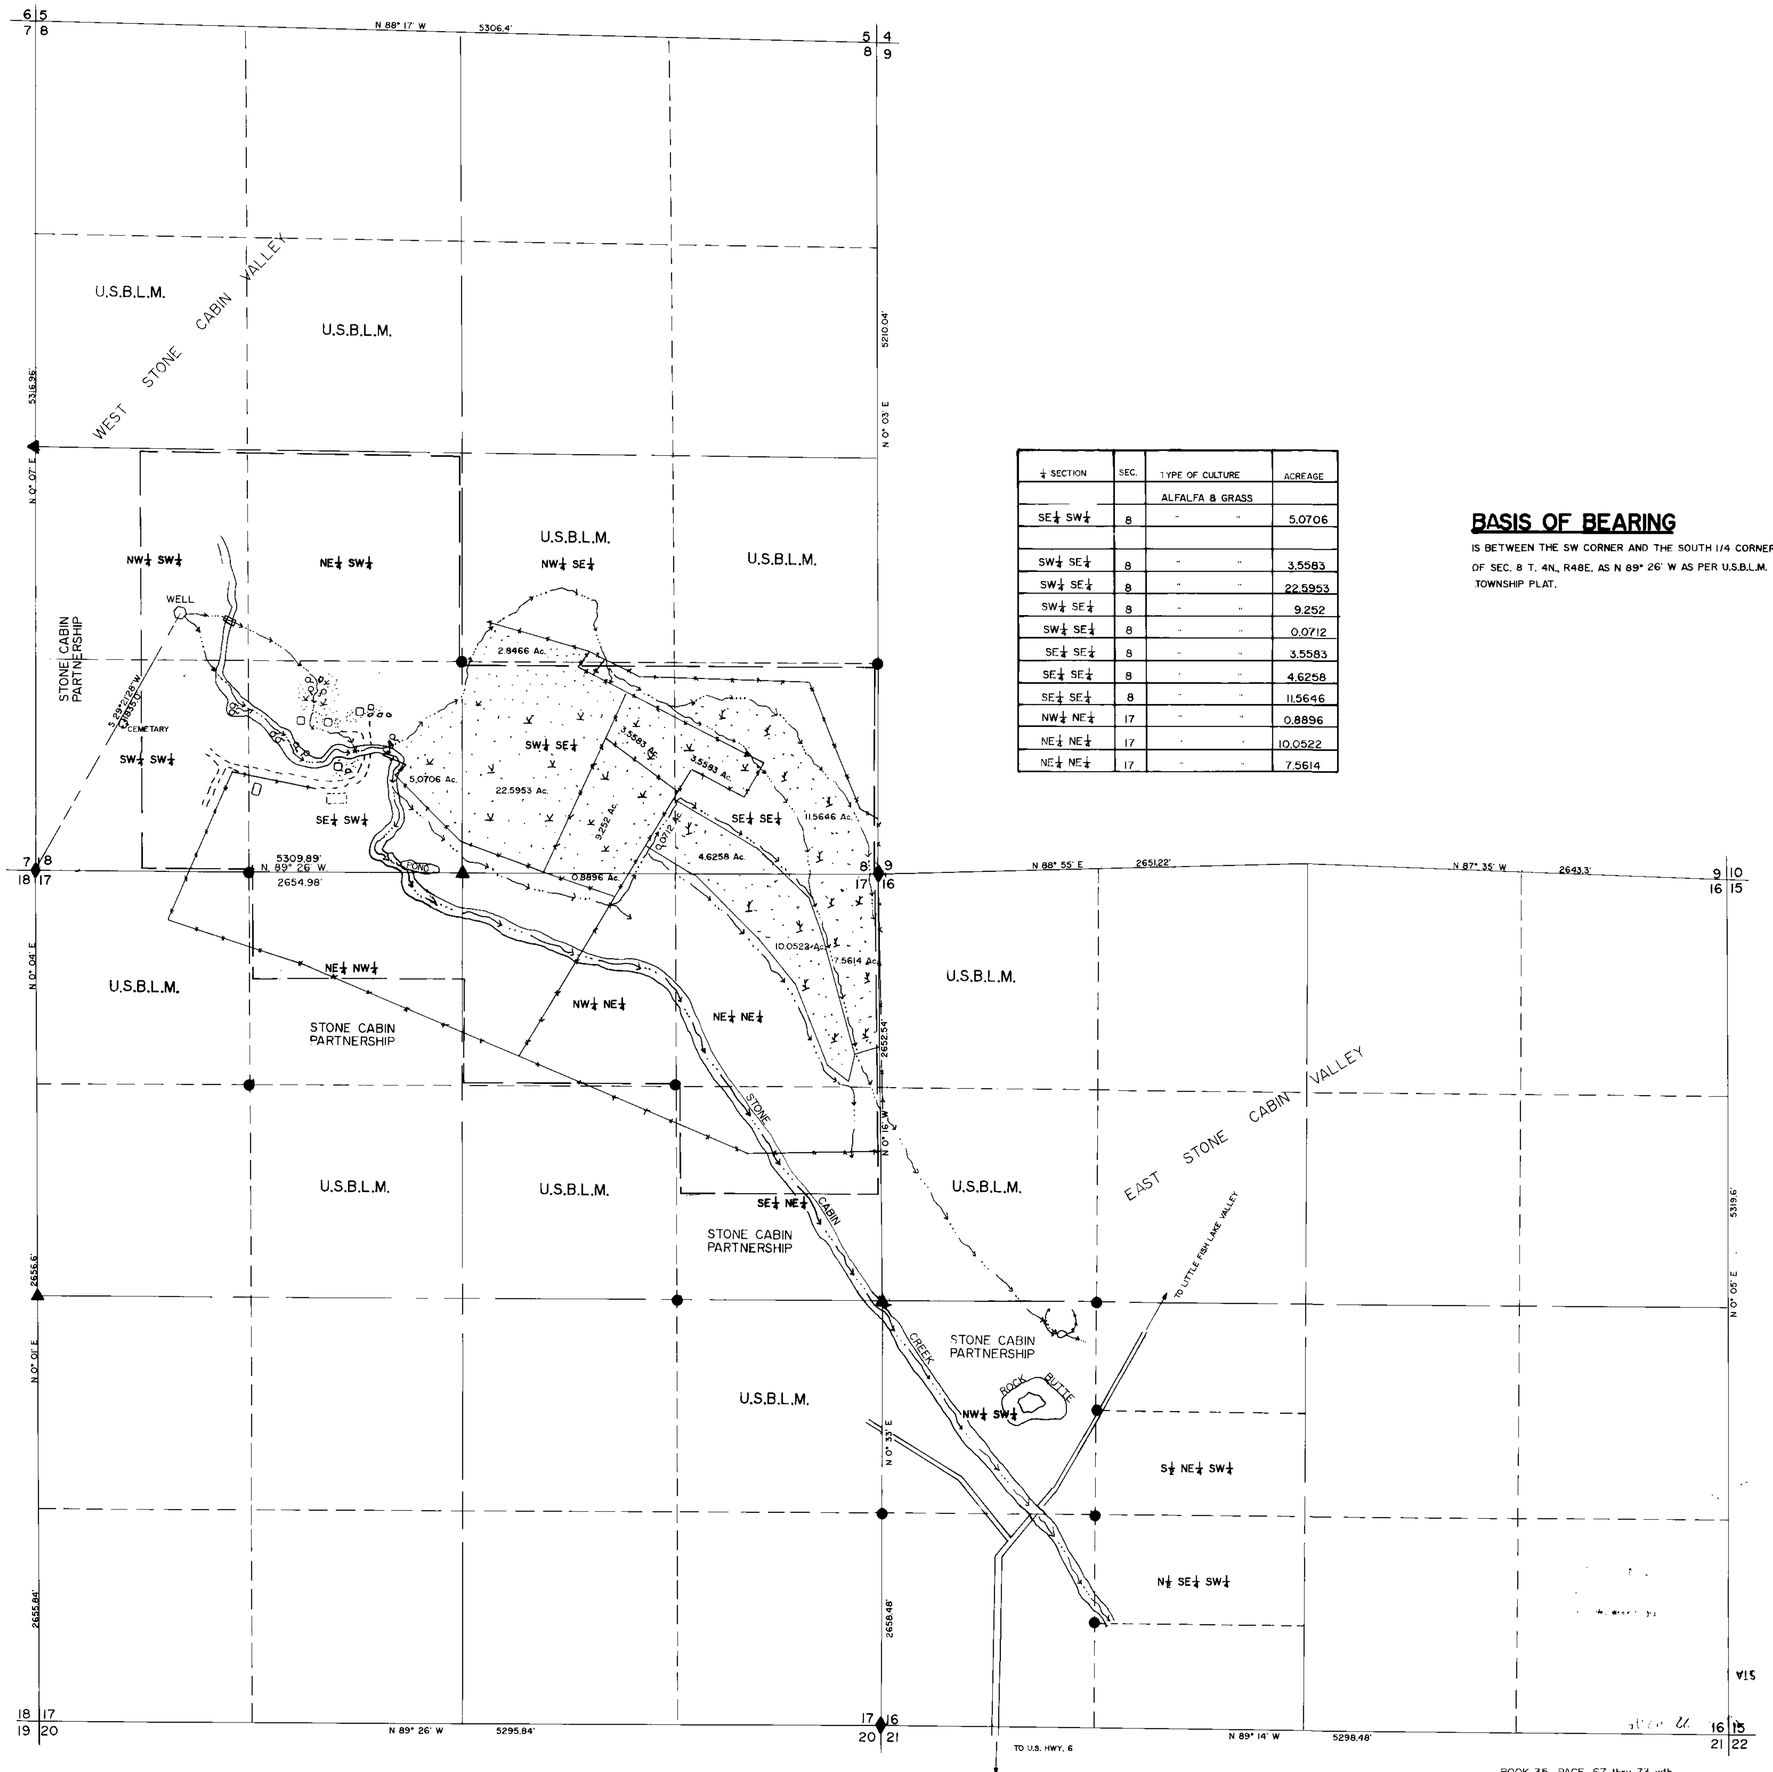

¼ SECTION	SEC.	TYPE OF CULTURE	ACREAGE
		ALFALFA & GRASS	
SE¼ SW¼	8	" "	5.0706
SW¼ SE¼	8	" "	3.5583
SW¼ SE¼	8	" "	22.5953
SW¼ SE¼	8	" "	9.252
SW¼ SE¼	8	" "	0.0712
SE¼ SE¼	8	" "	3.5583
SE¼ SE¼	8	" "	4.6258
SE¼ SE¼	8	" "	11.5646
NW¼ NE¼	17	" "	0.8896
NE¼ NE¼	17	" "	10.0522
NE¼ NE¼	17	" "	7.5614

BASIS OF BEARING

IS BETWEEN THE SW CORNER AND THE SOUTH 1/4 CORNER OF SEC. 8 T. 4N., R48E. AS N 89° 26' W AS PER U.S.B.L.M. TOWNSHIP PLAT.

STATE OF NEVADA }SS
COUNTY OF NYE

I, WALLACE T. BOUNDY, BEING FIRST DULY SWORN DEPOSED AND SAY THAT THIS MAP CONSISTING OF ONE SHEET, HAS BEEN CORRECTLY DRAWN TO THE DESIGNATED SCALE FROM FIELD NOTES OF A SURVEY MADE ON JANUARY, 30 & 31 1992, THAT IT TRULY AND CORRECTLY REPRESENTS THE PROPOSE LOCATION AND EXTENT OF THE WORKS TO DIVERT WATER FROM AN UNDERGROUND SOURCE, IN NYE COUNTY, NEVADA BY STONE CABIN PARTNERSHIP, FOR IRRIGATION & DOMESTIC PURPOSES. THAT THE POINT OF DIVERSION THE APPROXIMATE LOCATION AND SIZE OF THE DIVERTING CHANNEL, ALL RESERVOIRS OR BASINS, THE LOCATION AND NAMES OF ALL OTHER WORKS, WHICH WILL CROSS OR CONNECT WITH PURPOSED WORKS, AND THE BOUNDARIES OF ALL LANDS SHOWING THE AREAS PROPOSED TO BE UTILIZED ARE FULLY AND CORRECTLY DESIGNATED THEREON.

STATE WATER RIGHT SURVEYOR #584

REGISTERED LAND SURVEYOR-STATE OF NEVADA
WALLACE T. BOUNDY
No. 2010

Subscribed and sworn to before me this 15th day of March, 1992.

NOTARY PUBLIC IN AND FOR NYE COUNTY, NEVADA

My commission expires on July 20, 1996

TERRI GODFREY
NOTARY PUBLIC
STATE OF NEVADA
NYE COUNTY, NEVADA
My Comm. Exp. July 20, 1996

LEGEND

PLACE OF USE
FOUND CORNER STANDARD BLM BRASS
FOUND CORNER STANDARD CAP
SPRINGS

0 100 300 500 1000 1500
SCALE: 1"= 500'

MAP TO ACCOMPANY PROOF OF APPLICATION OF WATER TO BENEFICIAL USE UNDER PERMIT # 50738

FOR: IRRIGATION AND DOMESTIC PURPOSES

IN: PORTIONS OF SECTION 8, 16, & 17., T. 4N., R. 48E., M.D.B.& M. ALONG STONE CABIN CREEK, STONE CABIN VALLEY, NYE COUNTY, NEVADA.

BY: STONE CABIN PARTNERSHIP
P.O. BOX 648
TONOPAH, NEVADA 89049

BOOK 35, PAGE, 67 thru 73 wlb.

MAPPED & SURVEYED BY:
BOUNDY LAND SURVEYING
P.O. BOX 242 TONOPAH, NEVADA 89049 (702) 482-6809

14211 9-22-95