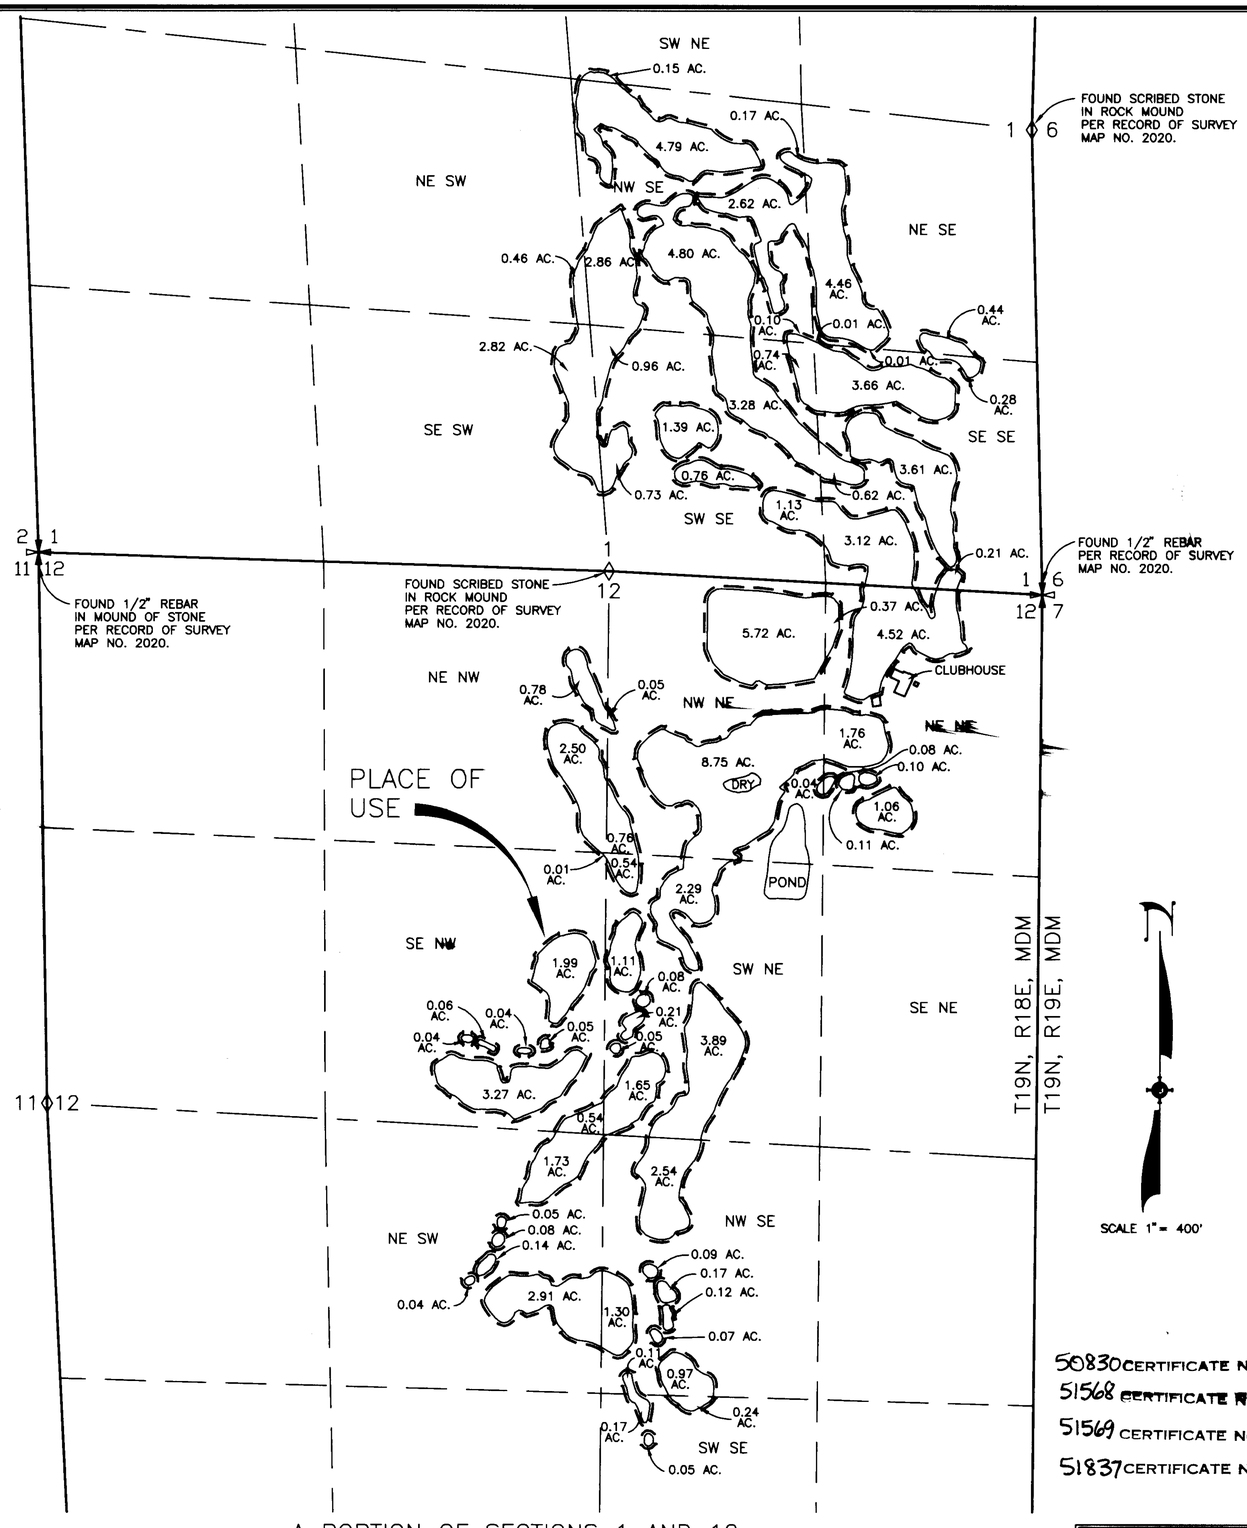

A PORTION OF SECTIONS 1 AND 12
T19N, R18E, MDM
WASHOE COUNTY, NEVADA

CULTURE TABULATION

SECTION	SUBDIVISION	TOWNSHIP	RANGE	CULTIVATED ACREAGE	DESCRIPTION OF CULTURE
1	SW NE	19	18	0.15 ACRES	TURF GRASS
1	NW SE	19	18	15.34 ACRES	TURF GRASS
1	NE SE	19	18	4.91 ACRES	TURF GRASS
1	SE SE	19	18	11.51 ACRES	TURF GRASS
1	SW SE	19	18	8.99 ACRES	TURF GRASS
1	NE SW	19	18	0.46 ACRES	TURF GRASS
1	SE SW	19	18	2.82 ACRES	TURF GRASS
12	NE NW	19	18	3.28 ACRES	TURF GRASS
12	SE NW	19	18	6.00 ACRES	TURF GRASS
12	NW NE	19	18	15.32 ACRES	TURF GRASS
12	NE NE	19	18	8.00 ACRES	TURF GRASS
12	SW NE	19	18	9.82 ACRES	TURF GRASS
12	NW SE	19	18	5.37 ACRES	TURF GRASS
12	SW SE	19	18	0.46 ACRES	TURF GRASS
12	NE SW	19	18	4.95 ACRES	TURF GRASS
TOTAL				97.38 ACRES	TURF GRASS

STATE OF NEVADA
SS
COUNTY OF WASHOE

I, MICHAEL D. BUSCHELMAN, BEING FIRST DULY SWORN, DEPOSE AND SAY THAT THIS MAP, CONSISTING OF 1 SHEET, HAS BEEN CORRECTLY DRAWN TO THE DESIGNATED SCALE FROM FIELD NOTES OF A SURVEY MADE BY ME, OR UNDER MY SUPERVISION AND DIRECTION, ON MAY 9, 1996, THAT IT TRULY AND CORRECTLY REPRESENTS THE LOCATION OF THE CULTIVATED ACREAGE BEING IRRIGATED FROM PERMIT NOS. 50830, 51568, 51569 AND 51837, FOR RECREATION GOLF COURSE, BY WASHOE COUNTY. THAT THE LOCATION AND THE EXTENT OF LANDS OWNED OR CONTROLLED BY THE APPLICANT UPON WHICH WATER APPLIED FOR UNDER PERMIT NOS. 50830, 51568, 51569 AND 51837 IS USED, TOGETHER WITH THE AREA AND KIND OF CULTURE IN EACH 40 ACRE SUBDIVISION ARE FULLY AND CORRECTLY DESIGNATED THEREON.

MICHAEL D. BUSCHELMAN, STATE WATER RIGHTS SURVEYOR NO. 792

PROFESSIONAL LAND SURVEYOR — MICHAEL D. BUSCHELMAN — 6-26-96 — No. 7463 — STATE OF NEVADA

SUBSCRIBED AND SWORN TO BEFORE ME THIS 26th DAY OF June, 1996.

NOTARY PUBLIC IN AND FOR WASHOE COUNTY, NEVADA

LYNNE WALTERS
Notary Public - State of Nevada
Appointment Recorded in Washoe County
MY APPOINTMENT EXPIRES JAN. 12, 1997

MY COMMISSION EXPIRES Jan. 12, 1997.

BASIS OF BEARINGS:

U.S.C. & G.S. STATIONS "HUNTER" TO "CHALK BLUFF": TAKEN AS NORTH 27° 02' 21" EAST.

50830 CERTIFICATE No. 14657 ISSUED 08-08-97
51568 CERTIFICATE No. 14658 ISSUED 08-08-97
51569 CERTIFICATE No. 14659 ISSUED 08-08-97
51837 CERTIFICATE No. 14660 ISSUED 08-08-97

SCALE 1"= 400'
0 400 800 1200 1600 2000

NOTES:

1. REFERENCE RECORD OF SURVEY NO. 2020, FILE NO. 1277768, FILED SEPTEMBER 29, 1988, OFFICIAL RECORDS OF WASHOE COUNTY, NEVADA.
2. PLANIMETRIC FEATURES WERE COMPILED FROM 1:6600 BLACK AND WHITE PHOTOGRAPHY DATED MAY 9, 1996.
3. THIS MAP IS INTENDED ONLY FOR THE PURPOSE OF DETERMINING IRRIGATED ACREAGES FOR BENEFICIAL USE OF WATER.

9:15 AM * 26-JUN-1996

J:\DWGS\WATER\FAIRSEC.DWG

SUMMIT ENGINEERING CORPORATION
CONSULTING ENGINEERS AND SURVEYORS
5405 MAE ANNE AVE. RENO, NEVADA 89523
(702) 747-8550

STATE ENGINEER'S USE

FILED
JUN 26 1996
STATE ENGINEER'S OFFICE

MAP
TO ACCOMPANY PROOF
OF BENEFICIAL USE UNDER
PERMIT NOS.
50830, 51568, 51569 AND 51837
FOR RECREATION GOLF COURSE
BY
WASHOE COUNTY
FROM
TRUCKEE RIVER

RENO WASHOE COUNTY NEVADA

85475 85474 80502 80501 51837 51569 51568 50830