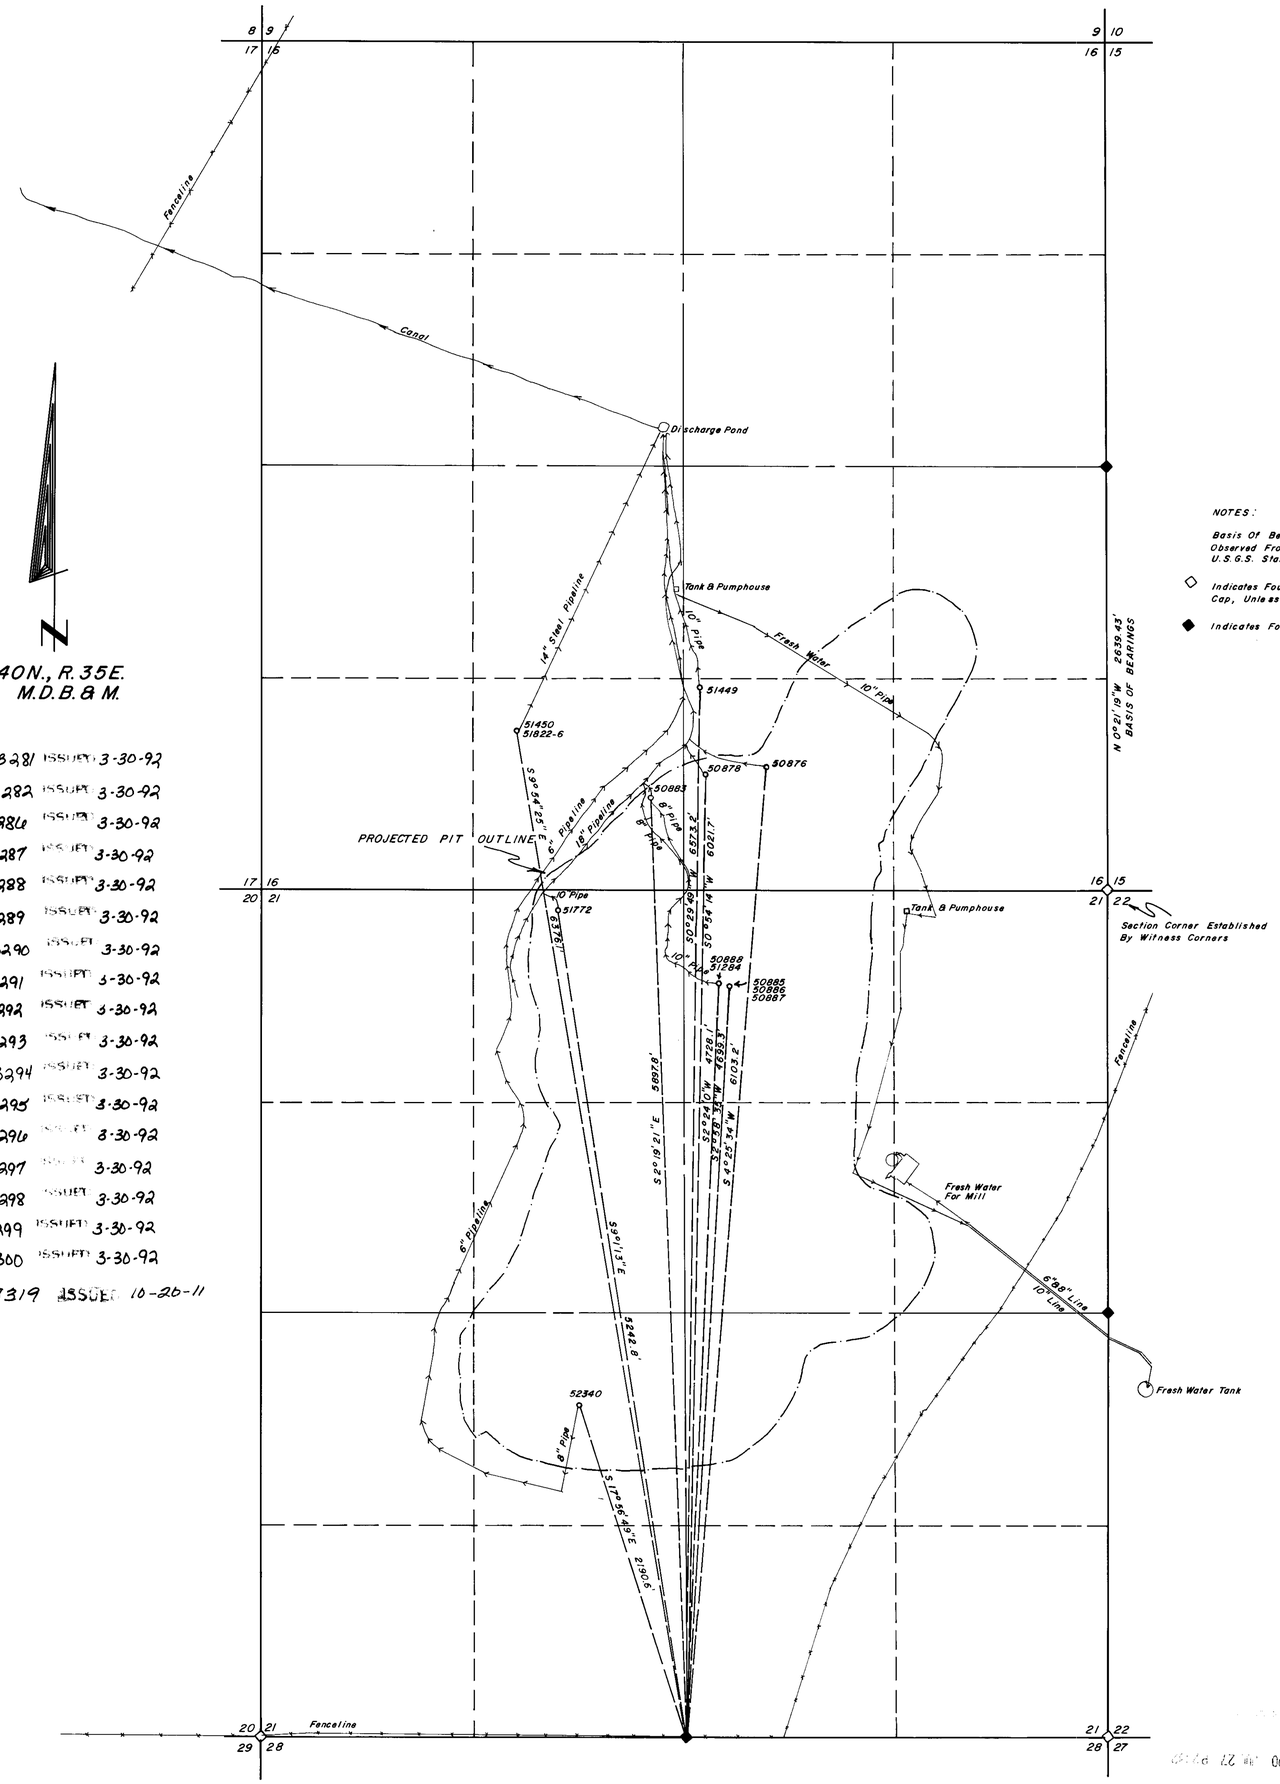

50876	CERTIFICATE NO. 13281	ISSUED 3-30-92
50878	CERTIFICATE NO. 13282	ISSUED 3-30-92
50883	CERTIFICATE NO. 13286	ISSUED 3-30-92
50885	CERTIFICATE NO. 13287	ISSUED 3-30-92
50886	CERTIFICATE NO. 13288	ISSUED 3-30-92
50887	CERTIFICATE NO. 13289	ISSUED 3-30-92
50888	CERTIFICATE NO. 13290	ISSUED 3-30-92
51284	CERTIFICATE NO. 13291	ISSUED 3-30-92
51449	CERTIFICATE NO. 13292	ISSUED 3-30-92
51450	CERTIFICATE NO. 13293	ISSUED 3-30-92
51772	CERTIFICATE NO. 13294	ISSUED 3-30-92
51822	CERTIFICATE NO. 13295	ISSUED 3-30-92
51823	CERTIFICATE NO. 13296	ISSUED 3-30-92
51824	CERTIFICATE NO. 13297	ISSUED 3-30-92
51825	CERTIFICATE NO. 13298	ISSUED 3-30-92
51826	CERTIFICATE NO. 13299	ISSUED 3-30-92
52340	CERTIFICATE NO. 13300	ISSUED 3-30-92
61258	CERTIFICATE NO. 18319	ISSUED 10-20-11

NOTES:

Basis Of Bearings From Sustained Angulation Of Bearings Observed From U.S.C.&G.S. Station "Awakening Peak" And U.S.G.S. Station "H-19."

◇ Indicates Found Section Corner, Iron Pipe With G.L.O. Brass Cap, Unless Otherwise Noted.

◆ Indicates Found 1/4 Corner, Iron Pipe With G.L.O. Brass Cap.

State of Nevada
County of Humboldt } S.S.

I, John H. Milton III, being first duly sworn, depose and say that this map, consisting of one sheets, numbered from 1 to 1, inclusive, has been correctly drawn to the designated scale from field notes of a survey made by me, (or under my supervision and direction) between the 10th day of July, and the 11th day of July 19 90; that it truly and correctly represents the location and extent of the works used to divert water from underground, in Humboldt County, by NEVADA GOLD MINING, INC. for mining, milling and domestic purposes under Application No. (see title block). That the point of diversion, the location and size of the diverting channel, location and description of all measuring devices, the location and extent of lands owned or controlled by the applicant upon which water applied for under Application No. (see title block) is used, together with the area and kind of culture in each 40-acre subdivision, and the location and names of all other works or streams which are crossed by or connected with said works are fully and correctly designated thereon.

PROFESSIONAL LAND SURVEYOR STATE OF NEVADA No. 5271

John H. Milton III
State Water Right Surveyor No. 573

7-19-90

Subscribed and sworn to before me this 19th day of July, 19 90.

Helen F. Hemmert
Notary Public

HELEN F. HEMMERT
Notary Public - State of Nevada
Appointment Recorded In Humboldt County
MY APPOINTMENT EXPIRES FEB. 17, 1992

Scale 1" = 500'

500 0 500 1000 1500 2000

Desert Mountain Inc.
115 W. Second Street
Winnemucca, Nevada 89445

Map

To Accompany Proof Of Beneficial Use

Under Application Nos. 50876, 50878, 50883, 50885-8, 51284, 51449, 51450, 51772, 51822-6 And 52340

BY NEVADA GOLD MINING, INC.

For Mining, Milling & Domestic Purposes

From Underground

In Humboldt County, Nevada

61258 52340 51826 51825 51824 51823 51822 51772 51450 51449 51284 50888 50887 50886 50885 50883 50878 50876