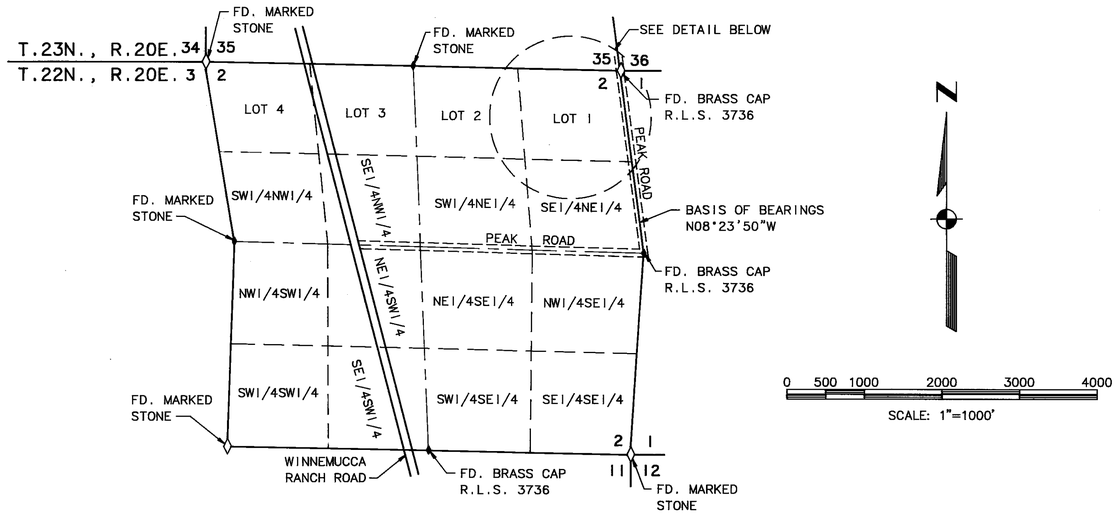

STATE OF NEVADA }
COUNTY OF WASHOE } S.S.

I, THOMAS A. FOOTE, BEING FIRST DULY SWORN, DEPOSE AND SAY THAT THIS MAP, CONSISTING OF 1 SHEET, HAS BEEN CORRECTLY DRAWN TO THE DESIGNATED SCALE FROM FIELD NOTES OF A SURVEY MADE UNDER MY SUPERVISION AND DIRECTION ON OCTOBER 22, 1991; THAT IT TRULY AND CORRECTLY REPRESENTS THE PROPOSED LOCATION AND EXTENT OF THE WORKS USED TO DIVERT WATER FROM AN UNDERGROUND SOURCE IN WASHOE COUNTY, BY THOMAS R. AND JACQUELINE HILDENBRAND FOR IRRIGATION AND DOMESTIC PURPOSES UNDER APPLICATION NO. 51002. THAT THE POINT OF DIVERSION, THE LOCATION, SIZE OF THE DIVERSION CHANNEL, LOCATION AND DESCRIPTION OF ALL MEASURING DEVICES, LOCATION AND EXTENT OF LANDS OWNED OR CONTROLLED BY THE APPLICANT UPON WHICH WATER APPLIED FOR UNDER APPLICATION NO. 51002 IS USED, TOGETHER WITH THE AREA AND KIND OF CULTURE IN EACH 40-ACRE SUBDIVISION, AND THE LOCATION AND NAMES OF ALL OTHER WORKS OR STREAMS WHICH ARE CROSSED OR CONNECTED WITH SAID WORKS ARE FULLY AND CORRECTLY DESIGNATED THEREON.

PROFESSIONAL LAND SURVEYOR STATE OF NEVADA THOMAS A. FOOTE 11/14/91 No.3736

THOMAS A. FOOTE — 594 STATE WATER RIGHT SURVEYOR

SUBSCRIBED AND SWORN TO BEFORE ME THIS 14TH DAY OF NOVEMBER, 1991
NOTARY PUBLIC IN AND FOR WASHOE COUNTY, NEVADA.

Patricia K. Hamilton
NOTARY PUBLIC

PATRICIA K. HAMILTON
Notary Public - State of Nevada
Appointment Recorded in Washoe County
MY APPOINTMENT EXPIRES June 4, 1992

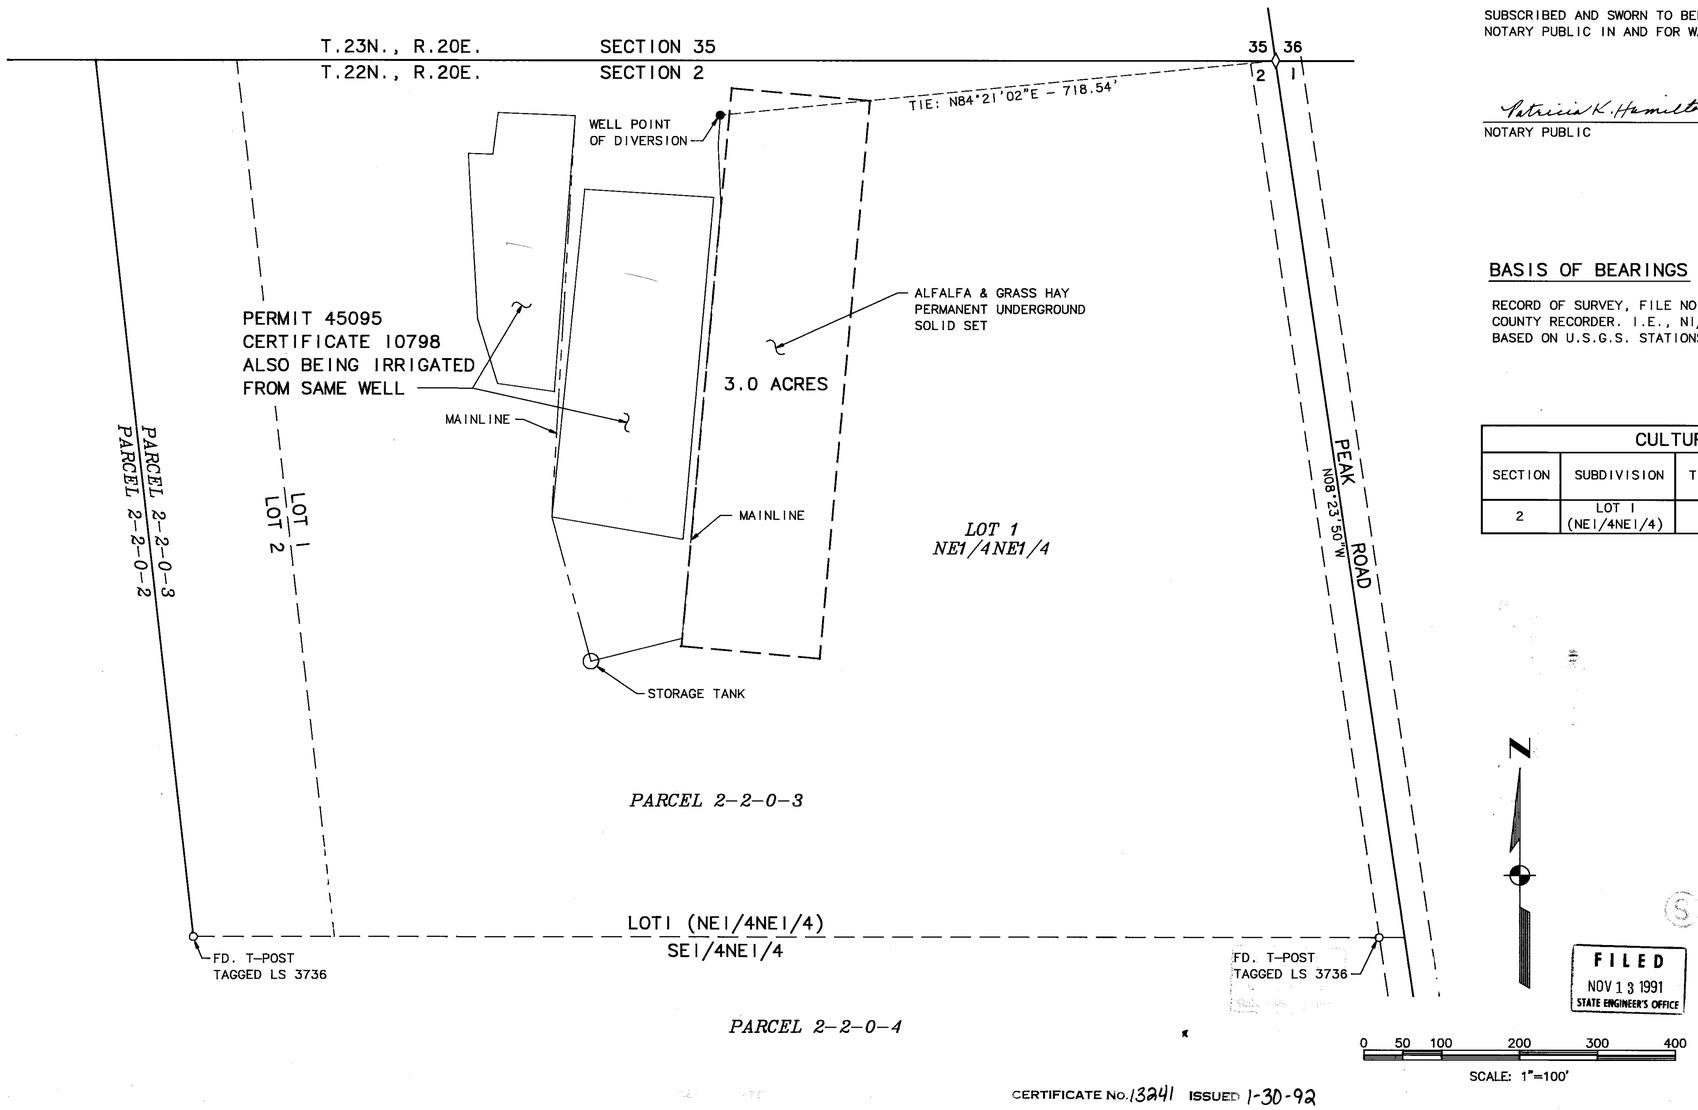

BASIS OF BEARINGS

RECORD OF SURVEY, FILE NO. 412543, FILED IN THE OFFICE OF THE WASHOE COUNTY RECORDER. I.E., N1/2 OF EAST LINE OF SECTION 2 N08°23'50"W, BASED ON U.S.G.S. STATIONS "JUNCTION HOUSE" TO "MONTE".

CULTURAL MAP TABULATION					
SECTION	SUBDIVISION	T.__N.	R.__E.	CULTIVATED ACREAGE	DESCRIPTION OF CULTURE
2	LOT 1 (NE1/4NE1/4)	22	20	3.0	ALFALFA AND GRASS HAY

RECEIVED STATE ENGINEER'S OFFICE
NOV 13 1991
STATE ENGINEER'S OFFICE

FILED
NOV 13 1991
STATE ENGINEER'S OFFICE

CERTIFICATE No. 13241 ISSUED 1-30-92

MAP TO ACCOMPANY
PROOF OF BENEFICIAL USE
PERMIT NO. 51002
FOR
IRRIGATION AND DOMESTIC USE
BY
THOMAS R. & JACQUELINE HILDENBRAND
FROM AN UNDERGROUND SOURCE

DATE: OCT. 1991
DRAWN BY: TMM
CHK'D BY: TAF

Kennedy/Jenks Consultants
5190 Neil Road Suite 300
(702) 827-7900 Reno, Nevada 89502

JOB NO.: 917043
DWG. NO.: ___
SHEET 1 OF 1

51002