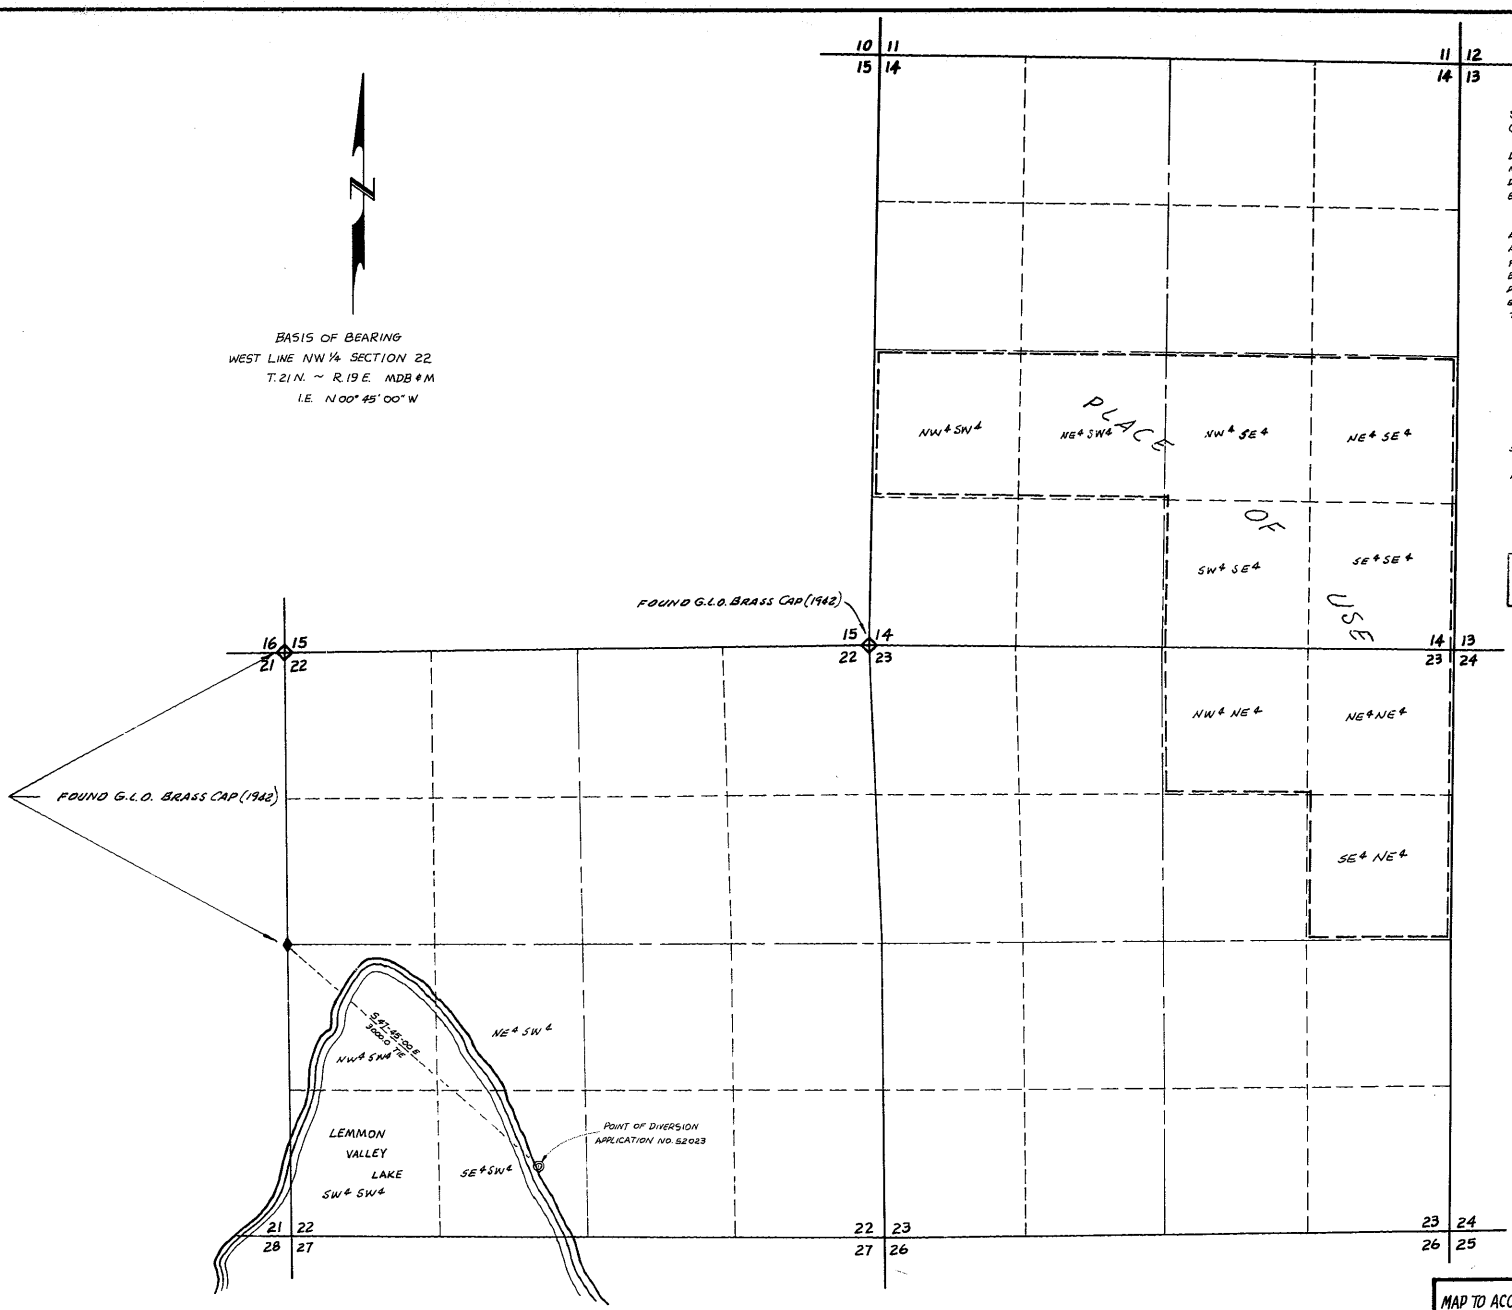

STATE OF NEVADA,
COUNTY OF WASHOE SS.

I, EUGENE B. LONGFIELD, BEING FIRST DULY SWORN, DEPOSE AND SAY THAT THIS MAP, CONSISTING OF 1 SHEET, NUMBERED 1 OF 1, HAS BEEN CORRECTLY DRAWN TO THE DESIGNATED SCALE FROM FIELD NOTES OF A SURVEY MADE BY ME, (OR UNDER MY SUPERVISION AND DIRECTION), ON THE 1ST DAY OF JULY, 1988; THAT IT TRULY AND CORRECTLY REPRESENTS THE PROPOSED LOCATION AND THE EXTENT OF THE WORKS USED TO DIVERT WATER FROM LEMMON VALLEY LAKE IN WASHOE COUNTY, BY SHA-NEVA, INC. FOR COMMERCIAL AND DOMESTIC PURPOSES, AND THAT THE PROPOSED POINT OF DIVERSION IS FULLY AND CORRECTLY DESIGNATED THEREON.

Eugene B. Longfield
EUGENE B. LONGFIELD
STATE WATER RIGHT SURVEYOR

SUBSCRIBED AND SWORN TO BEFORE ME THIS 5th DAY OF July, 1988.
NOTARY PUBLIC IN AND FOR WASHOE COUNTY, NEVADA.

Louisa J. Maynard
NOTARY PUBLIC

LOUISA J. MAYNARD
Notary Public - State of Nevada
Appointment Recorded in Washoe County
MY APPOINTMENT EXPIRES MAR. 12, 1991

SCALE : 1" = 600'

0 200 400 600 1200 1800 2400

SECTIONS 14, 22 & 23
T. 21 N. R. 19 E. M.D.M.
WASHOE COUNTY, NEVADA

'88 JUL -5 P3:07
STATE ENGINEER'S OFFICE

FILED
JUL 6 1988
STATE ENGINEER'S OFFICE

SHEET 1 OF 1

MAP TO ACCOMPANY APPLICATION TO APPROPRIATE WATER AND PROOF OF BENEFICIAL USE FOR COMMERCIAL AND DOMESTIC (DUST CONTROL, PIT OPERATION) PURPOSES.
BY
SHA-NEVA INC.
FROM
A SURFACE SOURCE

PREPARED BY LONGFIELD ENGINEERING
RENO, NEVADA

52023