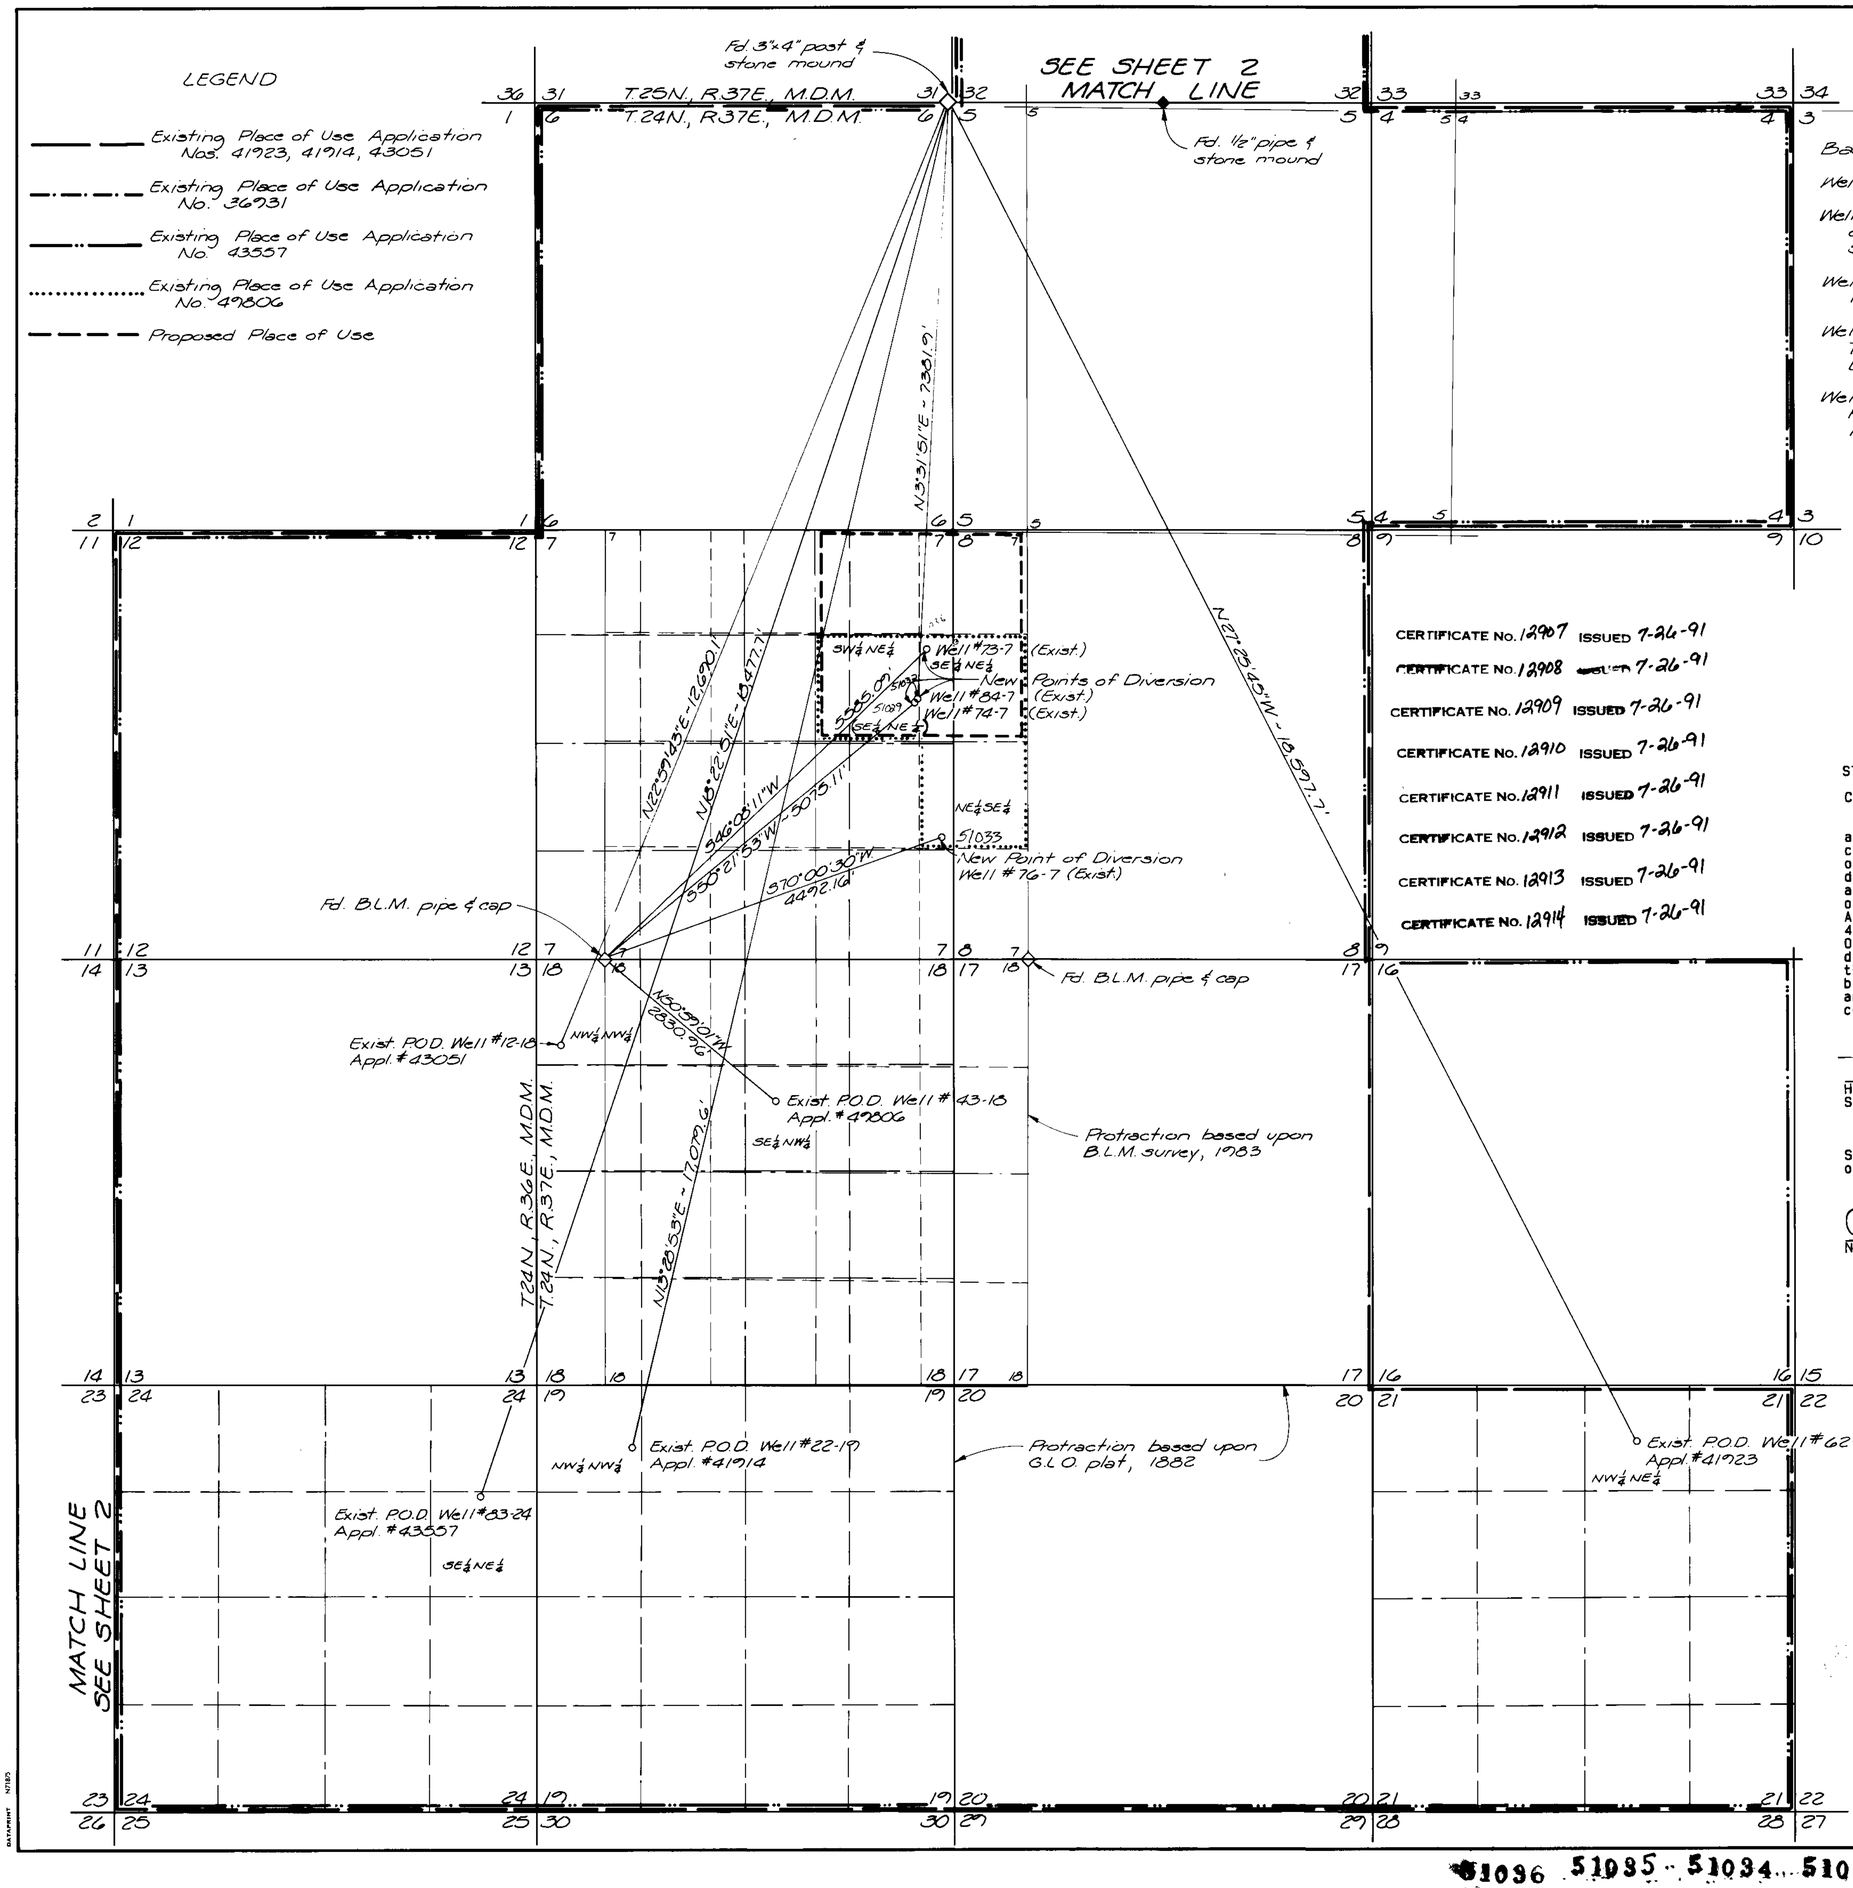

Basis of Bearings:

Well #66-21: Solar observation

Wells #62-21, 83-24, 22-19, 12-18 & 84-7: North line of NW¼ Section 5, T.24N., R.37E., M.D.M. (ie. S89°54'W, G.L.O. plat 1882)

Wells #43-18, 73-7, 76-7: North line of Section 18, T.24N., R.37E., M.D.M. (ie. N89°50'40"W)

Wells #45-33, 27-33: South line of Section 34, T.25N., R.37E., M.D.M. (ie. S89°54'W per B.L.M. records)

Well #74-7: South line of Section 32, T.25N., R.37E., M.D.M. (ie. N89°32'W per B.L.M. records)

CERTIFICATE No. 12907	ISSUED 7-26-91
CERTIFICATE No. 12908	ISSUED 7-26-91
CERTIFICATE No. 12909	ISSUED 7-26-91
CERTIFICATE No. 12910	ISSUED 7-26-91
CERTIFICATE No. 12911	ISSUED 7-26-91
CERTIFICATE No. 12912	ISSUED 7-26-91
CERTIFICATE No. 12913	ISSUED 7-26-91
CERTIFICATE No. 12914	ISSUED 7-26-91

STATE OF NEVADA
COUNTY OF WASHOE SS

I, HARRY R. ERICSON, being first duly sworn, depose and say that this map, consisting of two sheets, has been correctly drawn to the designated scale from field notes of a survey made by me, or under my supervision and direction on the 9th day of JUNE 1987; that it truly and correctly represents the proposed location and extent of the place of use of water heretofore applied for under Application Nos. 36931, 41914, 41923, 43051, 43557 and 49806 from underground sources in Churchill County by OXBOW GEOTHERMAL CORPORATION; that the proposed point of diversion, proposed place of use, existing place of use, the locations and names of all other works, and the boundary of all lands showing by 40-acre subdivisions, and the areas proposed to be served, are fully and correctly designated hereon.

HARRY R. ERICSON
STATE WATER RIGHT SURVEYOR NO. 332

Subscribed and sworn to before me on this 10th day of June 1987.

NOTARY PUBLIC

CAROL ANN ADAMS
Notary Public - State of Nevada
Appointment Recorded in Washoe County
MY APPOINTMENT EXPIRES JULY 26, 1987

FILED
SEP 01 1987
STATE ENGINEER'S OFFICE

1000 0 1000 2000 3000
Scale: 1" = 1000'

MAP
TO ACCOMPANY APPLICATION TO CHANGE THE POINT OF DIVERSION AND PLACE OF USE OF APPLICATION Nos. 36931, 41914, 41923, 43051, 43557 AND 49806 BY OXBOW GEOTHERMAL CORPORATION FROM UNDERGROUND SOURCES IN CHURCHILL COUNTY, NEVADA

sea ENGINEERS/PLANNERS
950 INDUSTRIAL WAY
SPARKS, NEVADA

JOB NO. 1328-001-063
DATE May, 1987
DR. MCW

51096 51095 51094 51093 51092 51091 51090 51089