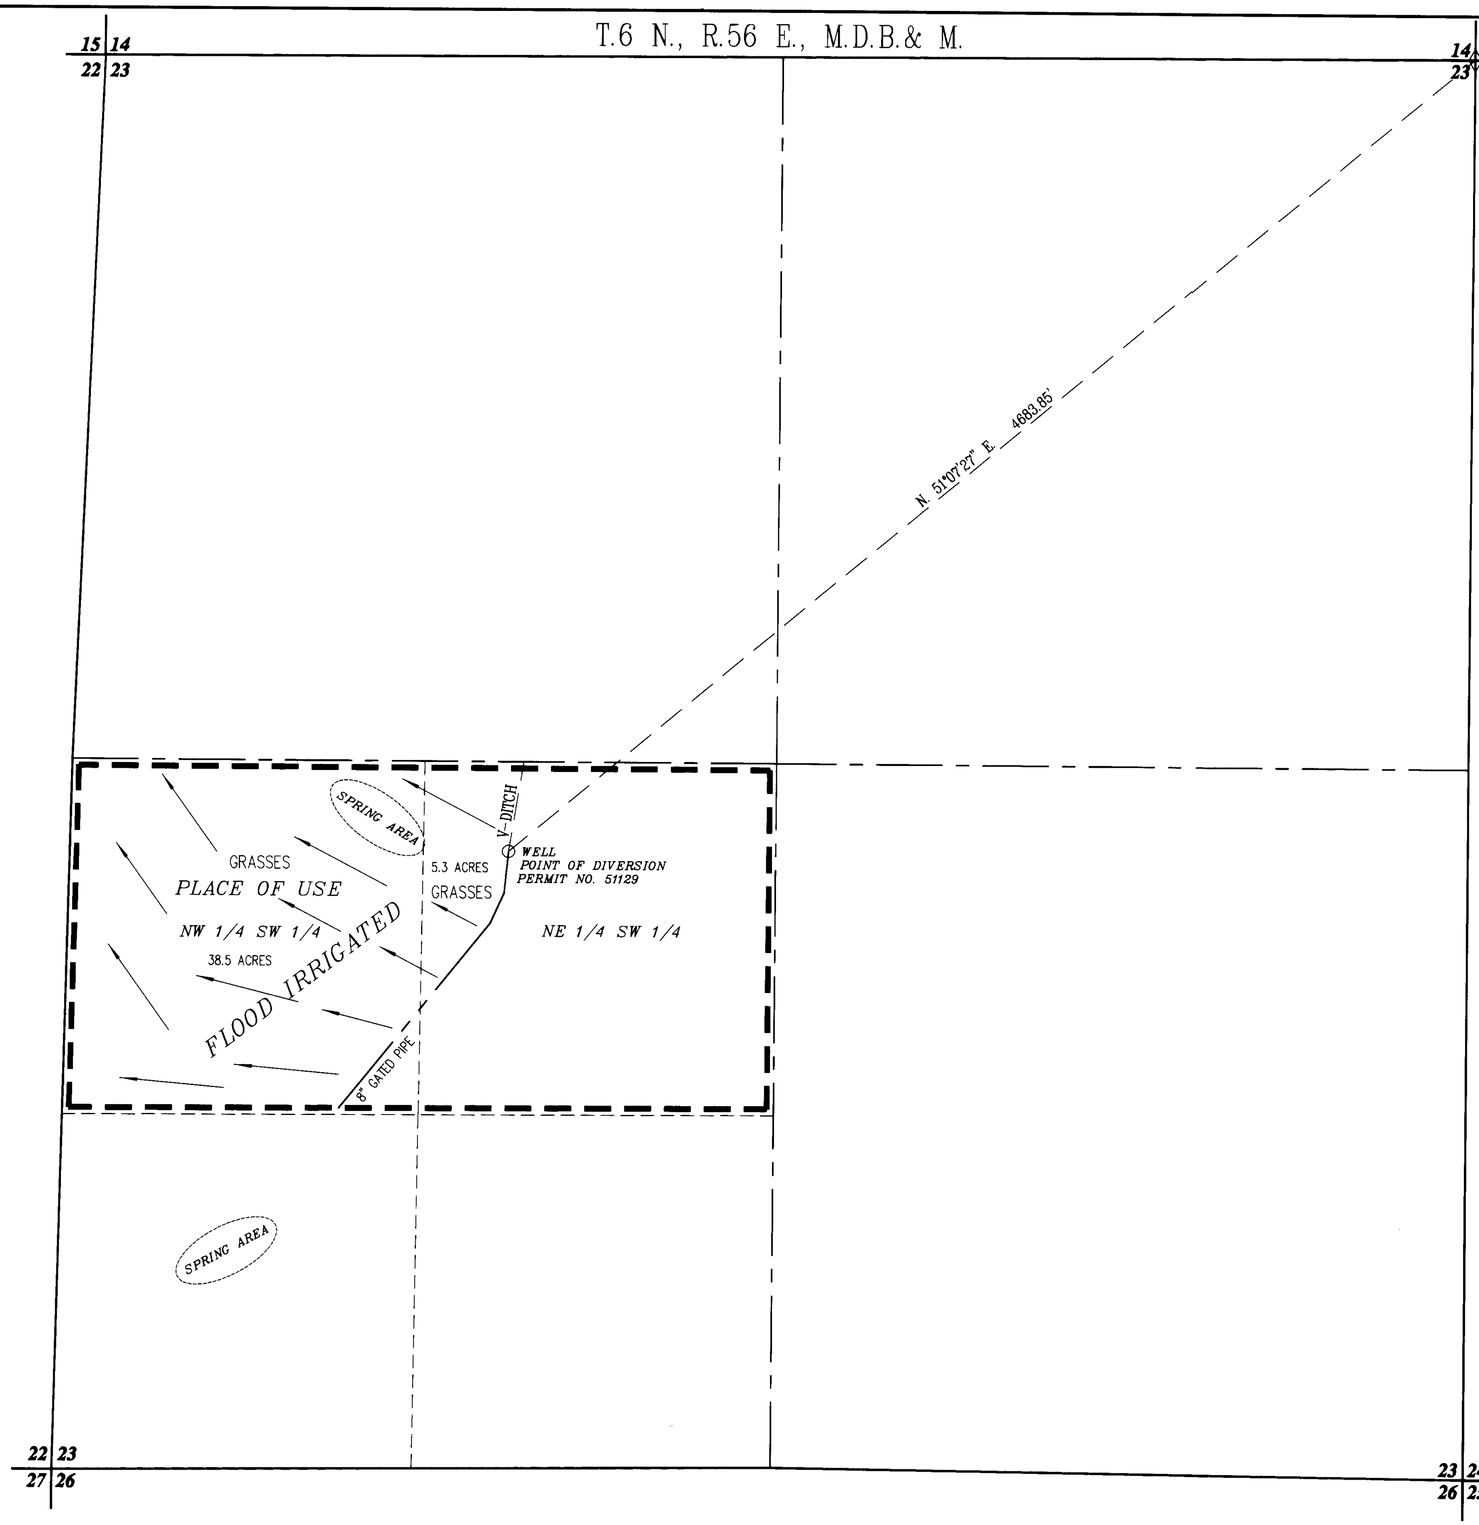

SECTION	SUBDIVISION	TOWNSHIP	RANGE	ACREAGE	DESCRIPTION OF CULTURE	DATE OF 1ST CULTURE
23	NW 1/4 SW 1/4	6 N.	56 E.	38.5	GRASSES	
23	NE 1/4 SW 1/4	6 N.	56 E.	5.3	GRASSES	
		TOTAL ACREAGE		43.8 ACRES		

N

BASIS OF BEARING
BY SOLAR OBSERVATION

STATE OF NEVADA }
County of White Pine } ss.

I, Richard W. Forman, being first duly sworn, depose and say that this map, consisting of one sheet, has been correctly drawn to the designated scale from field notes of a survey made under my supervision and direction between the 17th and 18th days July, 1997; that it truly and correctly represents the proposed location and extent of the works used to divert water from Underground Sources in Nye County, by Norman and Gerold Sharp for Irrigation and Domestic Purposes under Permit Nos. 51129. That the point of diversion, the location, size of the diverting channel or other conduit, location and description measuring devices, the location and extent of lands owned or controlled by the applicant upon which water applied for under Permit Nos. 51129 is used together with the area and kind of culture in each 40-acre subdivision, and the location and names of all other works or streams which are crossed by or connected with said works are fully and correctly designated thereon.

Richard W. Forman
State Water Right Surveyor No. 420

PROFESSIONAL LAND SURVEYOR STATE OF NEVADA
RICHARD W. FORMAN
8-1-97
No. 2898

Subscribed and sworn to before me this 1st day of August, 1997.

Notary Public in and for White Pine County, Nevada.

GEORGIANN TIMKO
Notary Public - State of Nevada
Appointment Recorded in White Pine County
MY APPOINTMENT EXPIRES JAN. 18, 1999

0 300 600 900 1200
SCALE 1" = 300'

BFI BOUNDY & FORMAN, INC.
CIVIL ENGINEERS, LAND AND WATER RIGHTS SURVEYORS
ELY, NEVADA
JOB #9707071W
JANUARY, 1997

51129 CERTIFICATE No. 14757 ISSUED 12-4-97

STATE ENGINEER'S USE

MAP TO ACCOMPANY
PROOF OF BENEFICIAL USE
UNDER PERMIT No. 51129

FOR *IRRIGATION & DOMESTIC*
BY ***NORMAN & GERALD SHARP***
FROM UNDERGROUND SOURCES
IN NYE COUNTY, NEVADA

51129