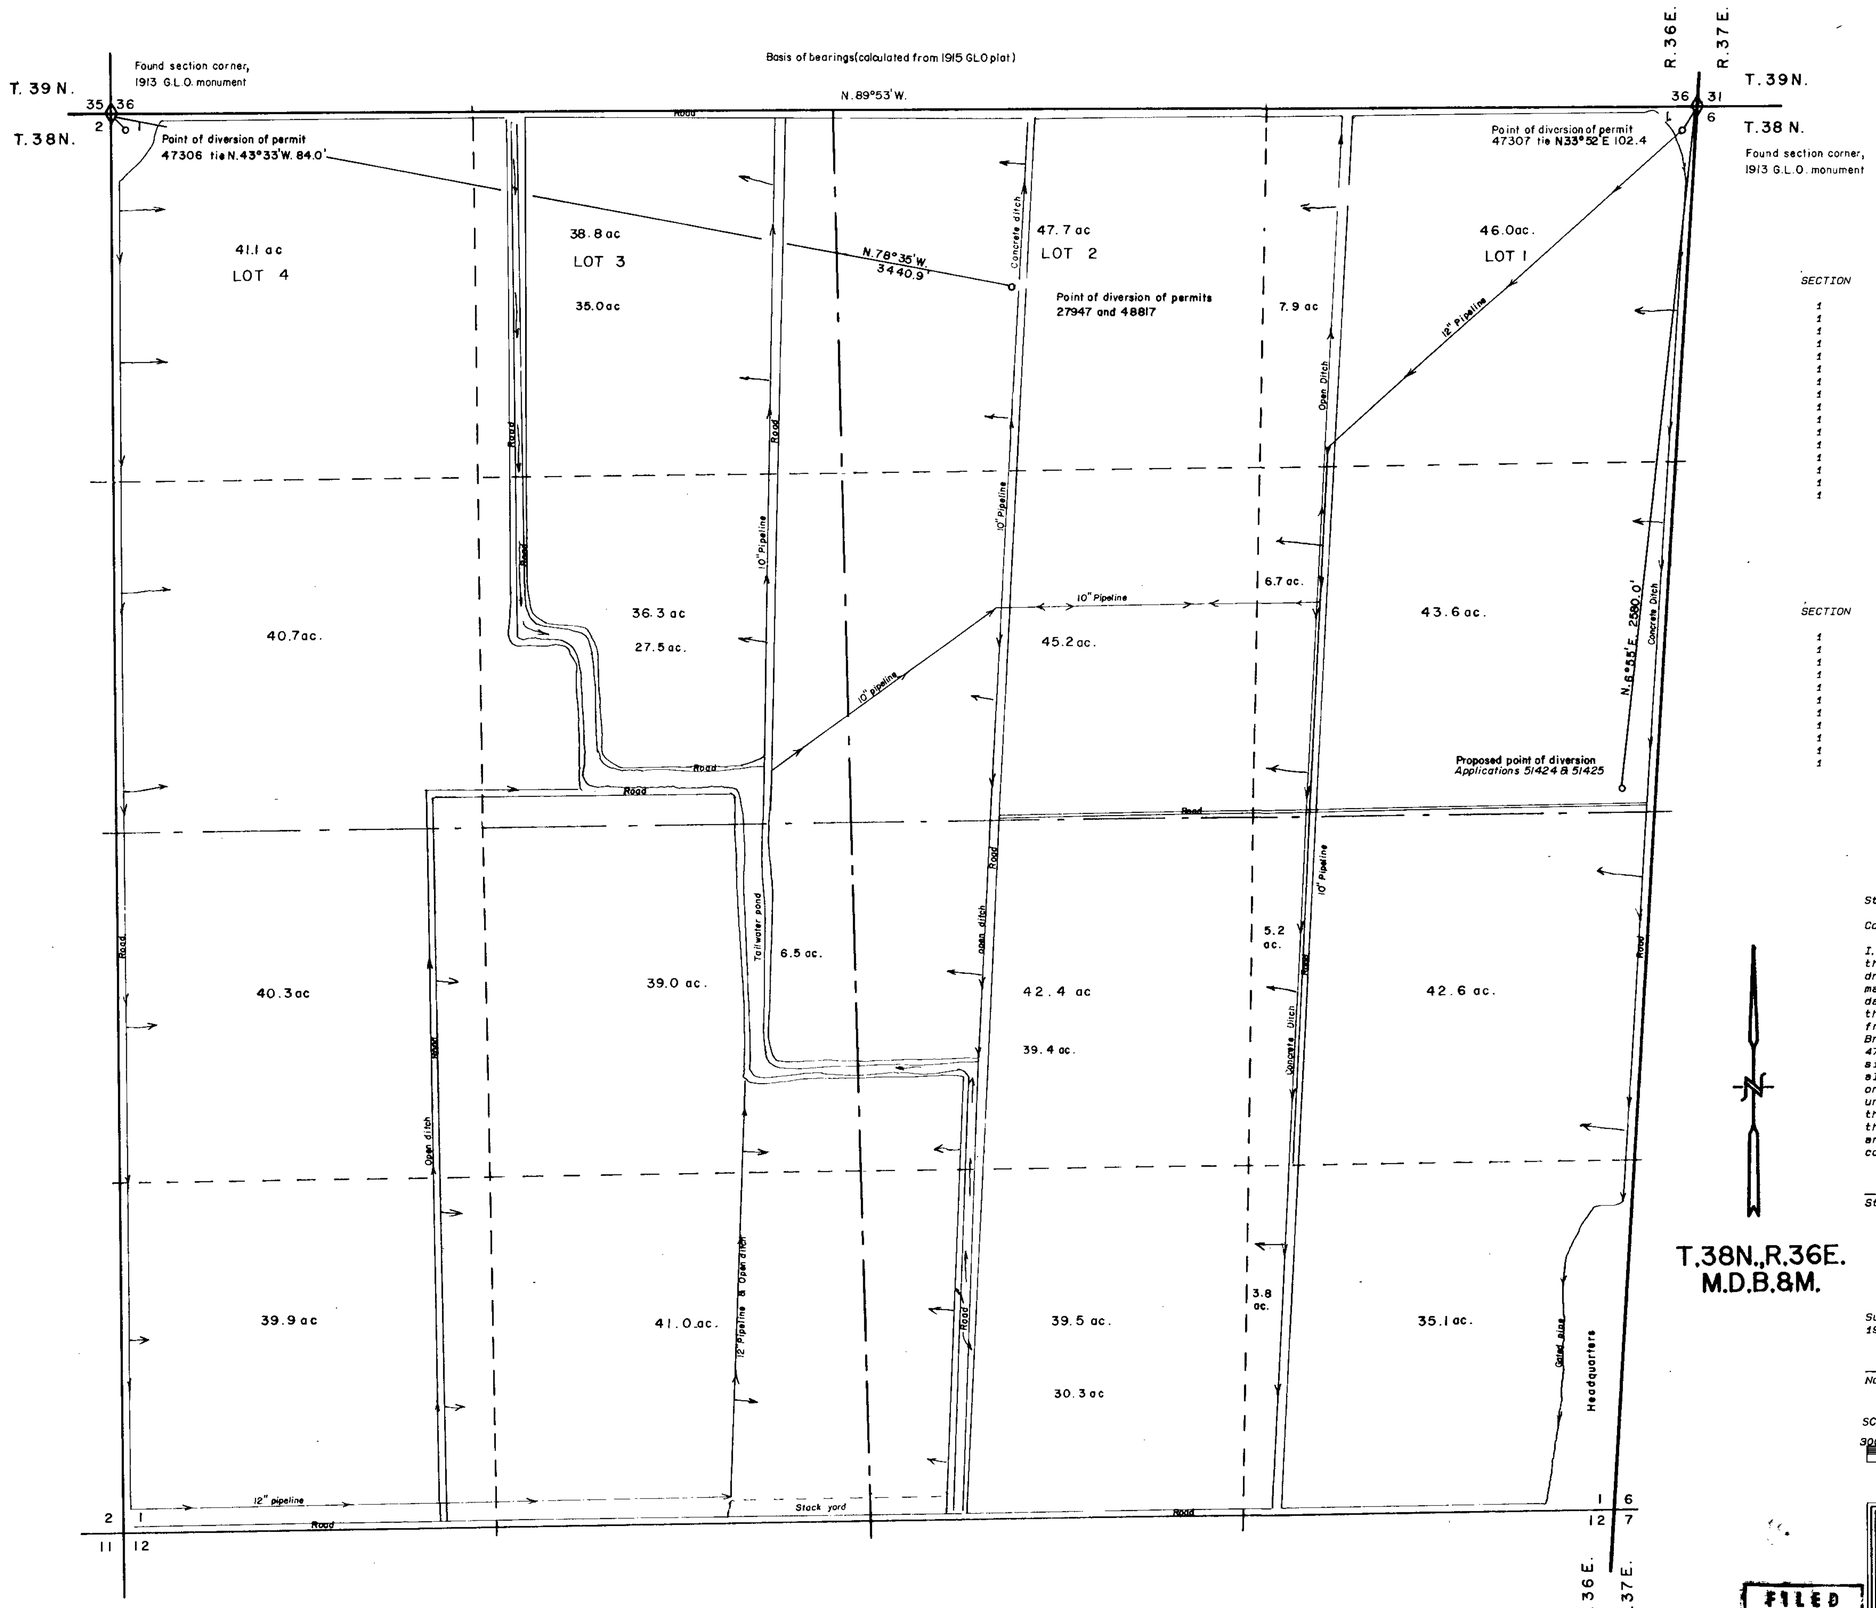

CULTURAL TABULATION PERMIT 47306

SECTION	SUBDIVISION	TOWNSHIP	RANGE	CULTURE	ACREAGE
1	LOT 1	T.38N.	R.36E.	ALFALFA	7.9
1	LOT 2	T.38N.	R.36E.	ALFALFA	47.7
1	SW1/4NE1/4	T.38N.	R.36E.	ALFALFA	45.2
1	SE1/4NE1/4	T.38N.	R.36E.	ALFALFA	6.7
1	LOT 3	T.38N.	R.36E.	ALFALFA	38.8
1	LOT 4	T.38N.	R.36E.	ALFALFA	41.1
1	SW1/4NW1/4	T.38N.	R.36E.	ALFALFA	40.7
1	SE1/4NW1/4	T.38N.	R.36E.	ALFALFA	36.3
1	NE1/4SW1/4	T.38N.	R.36E.	ALFALFA	39.0
1	NW1/4SW1/4	T.38N.	R.36E.	ALFALFA	40.3
1	SW1/4SW1/4	T.38N.	R.36E.	ALFALFA	39.9
1	SE1/4SW1/4	T.38N.	R.36E.	ALFALFA	41.0
1	NE1/4SE1/4	T.38N.	R.36E.	ALFALFA	5.2
1	NW1/4SE1/4	T.38N.	R.36E.	ALFALFA	42.4
1	SW1/4SE1/4	T.38N.	R.36E.	ALFALFA	39.5
1	SE1/4SE1/4	T.38N.	R.36E.	ALFALFA	3.8

TOTAL: 515.5 ACRES

CULTURAL TABULATION PERMIT 47307

SECTION	SUBDIVISION	TOWNSHIP	RANGE	CULTURE	ACREAGE
1	LOT 1	T.38N.	R.36E.	ALFALFA	46.0
1	LOT 2	T.38N.	R.36E.	ALFALFA	47.7
1	SW1/4NE1/4	T.38N.	R.36E.	ALFALFA	45.2
1	SE1/4NE1/4	T.38N.	R.36E.	ALFALFA	43.6
1	LOT 3	T.38N.	R.36E.	ALFALFA	35.0
1	SE1/4NW1/4	T.38N.	R.36E.	ALFALFA	27.5
1	NE1/4SW1/4	T.38N.	R.36E.	ALFALFA	6.5
1	NE1/4SE1/4	T.38N.	R.36E.	ALFALFA	42.6
1	NW1/4SE1/4	T.38N.	R.36E.	ALFALFA	39.4
1	SW1/4SE1/4	T.38N.	R.36E.	ALFALFA	30.3
1	SE1/4SE1/4	T.38N.	R.36E.	ALFALFA	35.1

TOTAL: 398.9 ACRES

State of Nevada

County of Humboldt

I, Robert N. Caldwell, being first duly sworn, depose and say that this map, consisting of 1 sheet, has been correctly drawn to the designated scale from field notes of a survey made by me between the 28th day of January 1987 and the 3rd day of October 1987; that it truly and correctly represents the location and extent of the works used to divert water from underground, in Humboldt County by Fay and Wanda Brinkerhoff for irrigation purposes under application No. 47306 & 47307. That the point of diversion, the location and size of the diverting channel, location and description of all measuring devices, the location and extent of lands owned or controlled by the applicant upon which water applied for under application No. 47306 & 47307 is used, together with the area and kind of culture in each 40 acre subdivision, and the location and names of all other works or streams which are connected or interconnected with said works are fully and correctly designated thereon.

ROBERT N. CALDWELL 12 4239

State Water Right Surveyor No 468

Subscribed and sworn to before me this 24th day of December 1987.

Notary Public

SCALE: 1" = 300'

300 0 300 600 900 1200

1424

T.38N., R.36E.
M.D.B.&M.

47306 CERTIFICATE No. 13307 ISSUED 4-2-92

47307 CERTIFICATE No. 13308 ISSUED 4-2-92

FILED
DEC 28 1987
STATE ENGINEER'S OFFICE

Desert-Mountain Inc.
Land Surveyors
146 West Second Street
Winnemucca, Nevada 89445
702 623-4414

MAP
To accompany proof of beneficial use
Under application 47306 & 47307
and to change the point of diversion
of permit 27947 & permit 48817
For irrigation and domestic purposes
From underground in Humboldt County
By FAY and WANDA BRINKERHOFF

47307 47306 51425 51424