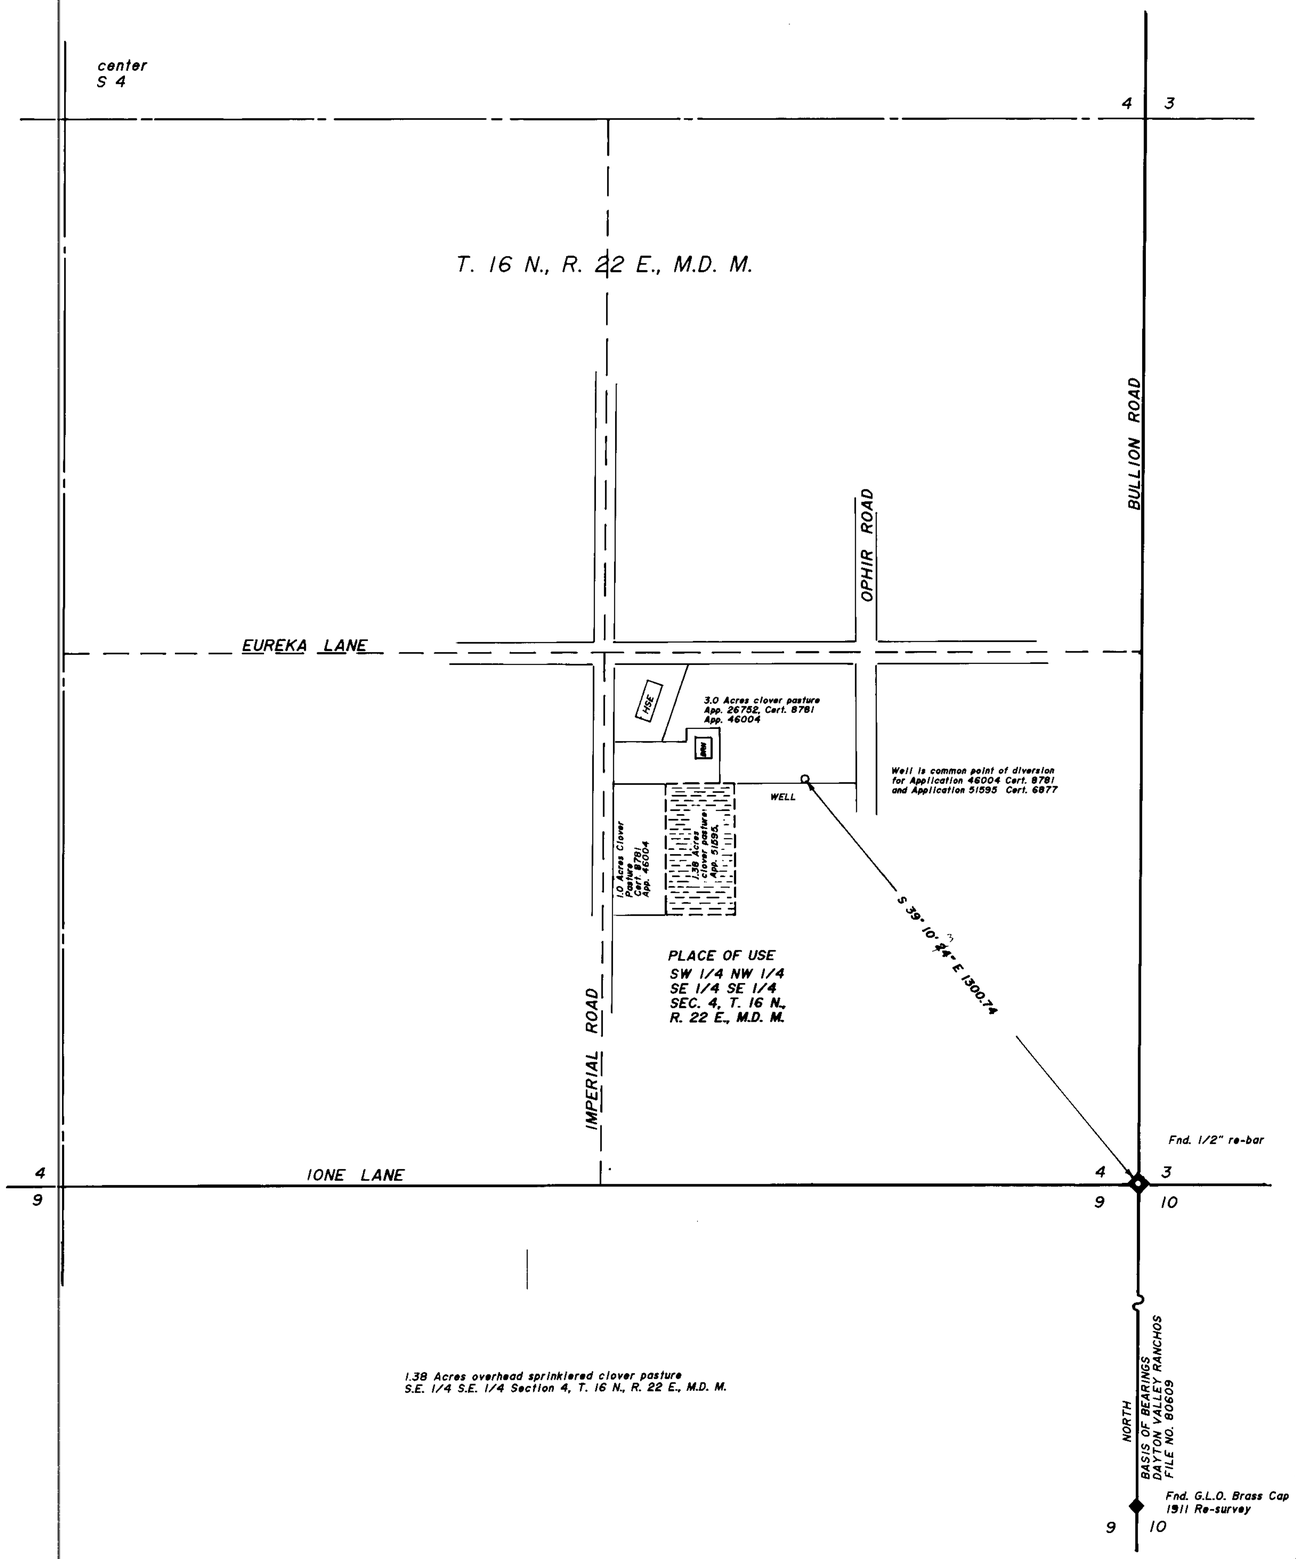

NORTH

SCALE 1" = 200'

STATE OF NEVADA
COUNTY OF CARSON CITY } SS

I, James A. Rankin, being first duly sworn, depose and say that this map has been correctly drawn to the designated scale from field notes of a survey which I made on the 8th day of May, 1989; that it truly represents the point of diversion and the place and manner of use of water from underground source by John and Edith Beam in Lyon County, Nevada.

James A. Rankin, S.W.R.S. No. 391

Subscribed and sworn to before me this 8th day of March, 1989

NOTARY PUBLIC
Carson City, Nevada

DENISE A. ALEXANDER
Notary Public · Nevada
Storey County
My Appointment Expires Aug. 8, 1990

0 100 200 300 400 500 1000

SCALE 1" = 200'

CERTIFICATE No. 12243 ISSUED 9/11/89

FILED
JUL 1 5 1989
STATE ENGINEER'S OFFICE

MAP TO ACCOMPANY PROOF OF BENEFICIAL USE OF WATER FROM UNDERGROUND SOURCE. BY JOHN & EDITH BEAM IN LYON COUNTY, NEVADA. ORIGINAL APPLICATION 21475, CERT. 6878 APPLICATION TO CHANGE THE PLACE OF USE AND POINT OF DIVERSION FOR IRRIGATION AND DOMESTIC USES NO. 51595

51595