## CULTURAL MAP TABULATION

| SECTION | SUB-DIVISION | TOWN-SHIP | RANGE | CULTIVATED ACREAGE | DESCRIPTION OF CULTURE | DATE OF FIRST CULTURE |
|---|---|---|---|---|---|---|
| 14 | SW¼SW¼ | T. 19 S. | R. 60 E. | 1.5 A. | PASTURE | 1984 |
| | | T. 19 S. | R. 60 E. | | | 1984 |
| | | | | | | |
| | | | | | | |
| | | | | | | |

S½, S½, NW¼, SW¼ AND N½, N½, SW¼, SW¼
SECTION 14, T. 19 S., R. 60 E., M.D.B. & M.

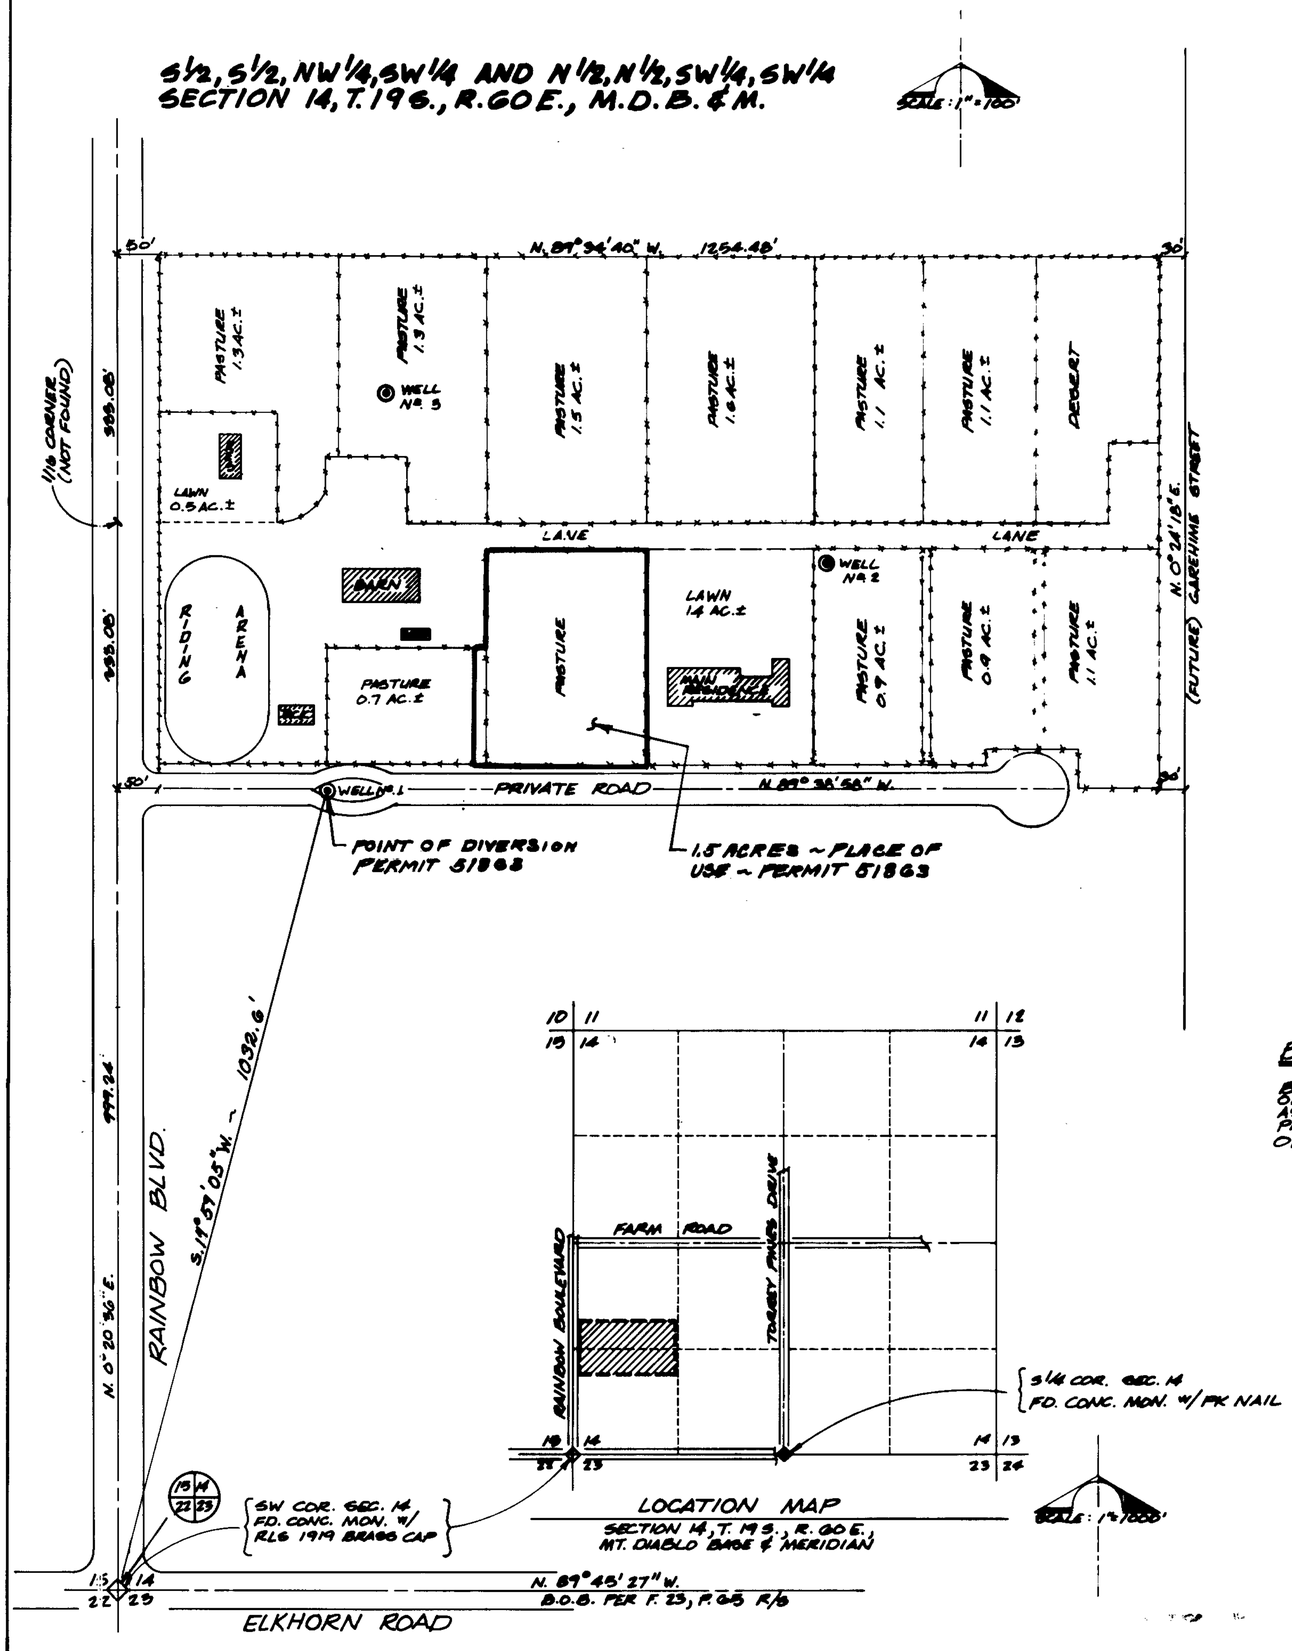


STATE OF NEVADA, } SS.
COUNTY OF CLARK

I, JAMES T. ANSPACH, BEING FIRST DULY SWORN, DEPOSE AND SAY THAT THIS MAP, CONSISTING OF ONE SHEET, HAS BEEN CORRECTLY DRAWN TO THE DESIGNATED SCALE FROM FIELD NOTES OF A SURVEY MADE BY ME ON THE 8TH DAY OF JANUARY, 1988; THAT IT TRULY AND CORRECTLY REPRESENTS THE LOCATION AND EXTENT OF THE WORKS USED TO DIVERT WATER FROM UNDERGROUND, IN CLARK COUNTY, BY NEIL G. AND ELAINE GALATZ FOR IRRIGATION PURPOSES UNDER APPLICATION No. THAT THE POINT OF DIVERSION, THE LOCATION, SIZE OF THE DIVERTING CHANNEL, LOCATION AND DESCRIPTION OF ALL MEASURING DEVICES, THE LOCATION AND EXTENT OF LANDS OWNED OR CONTROLLED BY THE APPLICANTS UPON WHICH WATER APPLIED FOR UNDER APPLICATION No. IS USED, TOGETHER WITH THE AREA AND KIND OF CULTURE IN EACH 40-ACRE SUBDIVISION, AND THE LOCATION AND NAMES OF ALL OTHER WORKS OR STREAMS WHICH ARE CROSSED BY OR CONNECTED WITH SAID WORKS ARE FULLY AND CORRECTLY DESIGNATED THEREON.

James T. Anspach
JAMES T. ANSPACH
STATE WATER RIGHT SURVEYOR
No. 563

SUBSCRIBED AND SWORN TO BEFORE ME THE 13th DAY OF MARCH, 1989

Sandra K. Cooper
NOTARY PUBLIC IN AND FOR CLARK COUNTY, NEVADA

MY COMMISSION EXPIRES: June 10, 1992

## BASIS OF BEARING

BEING THE SOUTH LINE (N. 89° 45' 27" W.) OF THE SW¼ OF SECTION 14, T. 19 S., R. 60 E. M.D.M., AS SHOWN ON RECORD OF SURVEY IN FILE 23, PAGE 65, CLARK COUNTY, NEVADA RECORDER'S OFFICE.

SANDRA K. COOPER

'89 MAR 16 AM 10:12

STATE ...

## GRAPHIC SCALES

SCALE 1" = 1000'
0 1000 2000 3000 4000 5000
SCALE 1" = 100'
0 100 200 300 400 500

CERTIFICATE No. 12474 ISSUED 06/18/90

MAP
TO ACCOMPANY PROOF OF BENEFICIAL USE
UNDER
APPLICATION NO. 51863
FOR IRRIGATION &
DOMESTIC PURPOSES
BY NEIL G. & ELAINE GALATZ
FROM AN UNDERGROUND SOURCE
IN CLARK COUNTY, NEVADA

51863