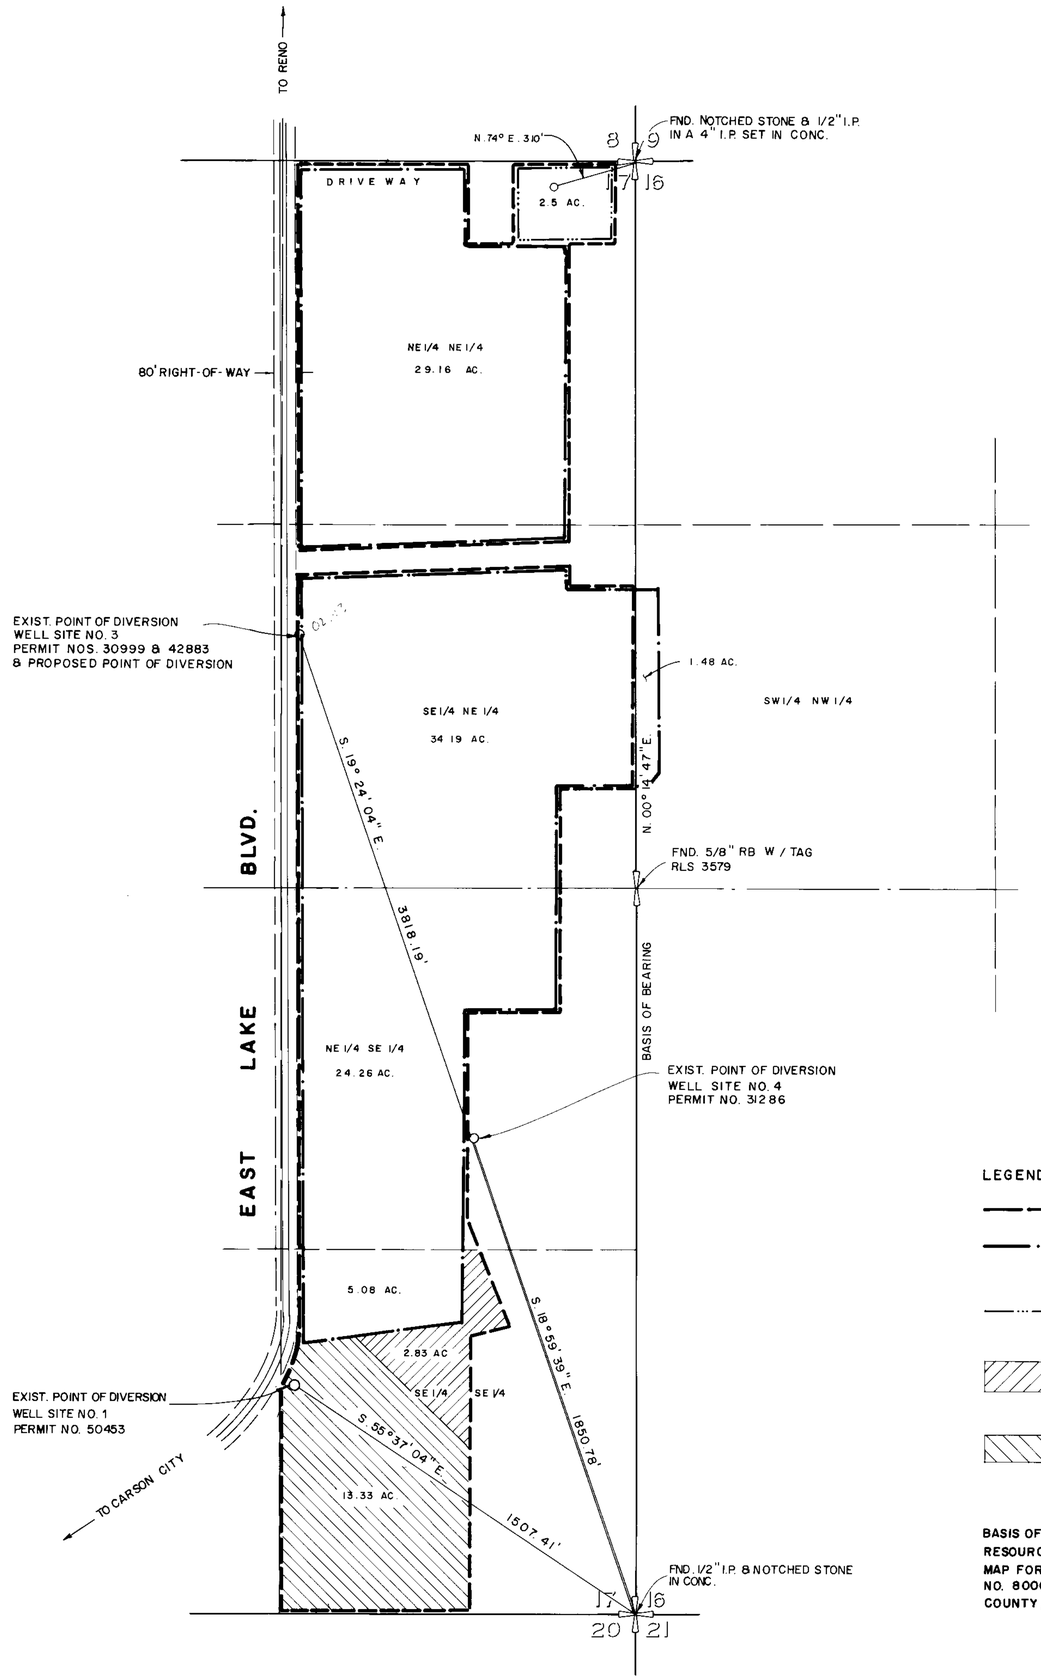

SW. 1/4 NW. 1/4, SECTION 16 &

E. 1/2 E. 1/2, SECTION 17, T. 16 N., R. 20 E., M. D. B. & M.

CULTURAL MAP TABULATION						
SECTION	SUBDIVISION	TOWNSHIP	RANGE	CULTIVATED ACREAGE	DESCRIPTION OF CULTURE	DATE OF FIRST CULTURE
16	SW 4 NW 4	T. 16 N.	R. 20 E.	1.48 AC.	PASTURE/ALFALFA MIX	1986
17	NE 4 NE 4	T. 16 N.	R. 20 E.	29 16 AC.	ALFALFA	1982
17	SE 4 NE 4	T. 16 N.	R. 20 E.	34.19 AC.	ALFALFA & ALFALFA/ PASTURE MIX	1982
17	NE 4 SE 4	T. 16 N.	R. 20 E.	24.26 AC.	" " "	1982
17	SE 4 SE 4	T. 16 N.	R. 20 E.	5 08 AC.	ALFALFA	1982

TOTAL ACRES = 94.17 AC.

LEGEND

- EXISTING PLACE OF USE
- PROPOSED PLACE OF USE FOR IRRIGATION & DOMESTIC RIGHTS TOTAL ACRES = 94.17 AC.
- PARCEL OWNED BY GEORGE SOETJE, ET. AL. TOTAL ACRES = 2.5 AC.
- ACREAGE TO BE STRIPPED FOR TRANSFER TO IRRIGATION & DOMESTIC RIGHTS WITHIN QUARTER CIRCLE JP RANCH OWNERSHIP TOTAL ACRES = 2.83 AC.
- ACREAGE TO BE STRIPPED FOR TRANSFER TO QUASI-MUNICIPAL & DOMESTIC USE ON 235 AC. SHOWN UNDER APPLICATION 50818 TOTAL ACRES = 13.33 AC.

BASIS OF BEARING: RECORD MAP ON FILE AT THE DIVISION OF WATER RESOURCES UNDER APPLICATION 30997 & RECORD OF SURVEY MAP FOR QUARTER CIRCLE JP RANCH, SURVEY MAP NO. 1549, FILE NO. 800062, RECORDED IN THE OFFICIAL RECORDS OF WASHOE COUNTY, NEVADA (N. 00° 14' 47" E.).

PLEASE USE MAP ON FILE AT THE DIVISION OF WATER RESOURCES UNDER APPLICATION 50818 TO SUPPORT THE PROPOSED POINT OF DIVERSION & PLACE OF USE FOR THE CHANGES TO QUASI-MUNICIPAL & DOMESTIC USE.

STATE OF NEVADA
CARSON CITY S. S.

I, BRUCE R. SCOTT, BEING FIRST DULY SWORN, DEPOSE & SAY THAT THIS MAP, CONSISTING OF ONE SHEET, HAS BEEN DRAWN TO THE DESIGNATED SCALE FROM RECORD INFORMATION ON FILE AT THE DIVISION OF WATER RESOURCES & FIELD NOTES OF A SURVEY UNDER MY SUPERVISION ON THE 20TH DAY OF MARCH, 1987 & THE 22ND DAY OF JANUARY, 1988. THAT IT TRULY & CORRECTLY REPRESENTS THE EXISTING & PROPOSED LOCATIONS & EXTENT OF THE WORKS USED TO DIVERT WATER FROM UNDER GROUND SOURCES IN WASHOE COUNTY, NEVADA BY QUARTER CIRCLE JP RANCH FOR IRRIGATION & DOMESTIC, AND QUASI-MUNICIPAL & DOMESTIC PURPOSES. THAT THE EXISTING & PROPOSED POINTS OF DIVERSION & THE BOUNDARY OF ALL LANDS, SHOWING BY 40-ACRE SUBDIVISIONS THE AREAS WHERE THE WATER IS TO BE USED, ARE FULLY & CORRECTLY DESIGNATED HEREON.

Bruce R. Scott
STATE WATER RIGHT SURVEYOR NO. 427

SUBSCRIBED & SWORN TO BEFORE ME THIS 11th DAY OF April, 1988. NOTARY PUBLIC IN & FOR CARSON CITY, NEVADA.

Carol W. Coates

CAROL W. COATES
NOTARY PUBLIC NEVADA
CARSON CITY
My Appt Expires Nov 6, 1990

FILED
APR 12 1988
State Engineer's office

300 900
0 600
FEET
SCALE: 1" = 300'

NORTH

RESOURCE CONCEPTS INC.
340 North Minnesota Street, Carson City, Nevada 89701 (702) 883-1600
ENGINEERING · ECONOMICS · RESOURCE PLANNING

JOB NO.
DATE 3-14-88
REVISED
DRAWN BY MLD

Sheet 1 of 1

MAP

TO ACCOMPANY APPLICATIONS TO CHANGE THE PLACE OF USE UNDER PERMIT 30999, A PORTION OF THE PLACE OF USE UNDER PERMIT 42883 & THE POINT OF DIVERSION, PLACE & MANNER OF USE UNDER PERMIT 50453

BY

QUARTER CIRCLE J P RANCH

FOR IRRIGATION & DOMESTIC
& QUASI-MUNICIPAL & DOMESTIC PURPOSES
FROM UNDERGROUND SOURCES
IN WASHOE COUNTY, NEVADA

52002 12402 01/24/90
52003 12403 01/24/90

57741 52004 52003 52002