	SECTION	SUB-DIVISION	TOWNSHIP	RANGE	CULTIVATED ACREAGE	DESCRIPTION OF CULTURE	DATE OF FIRST CULTURE
PERMIT 52122 →	12	SE¼NW¼	T21S	R53E	17	OATS	1991

	12	SW¼NW¼	T21S	R53E	17.1	OATS & ALFALFA	1991
PERMIT 52123 →							

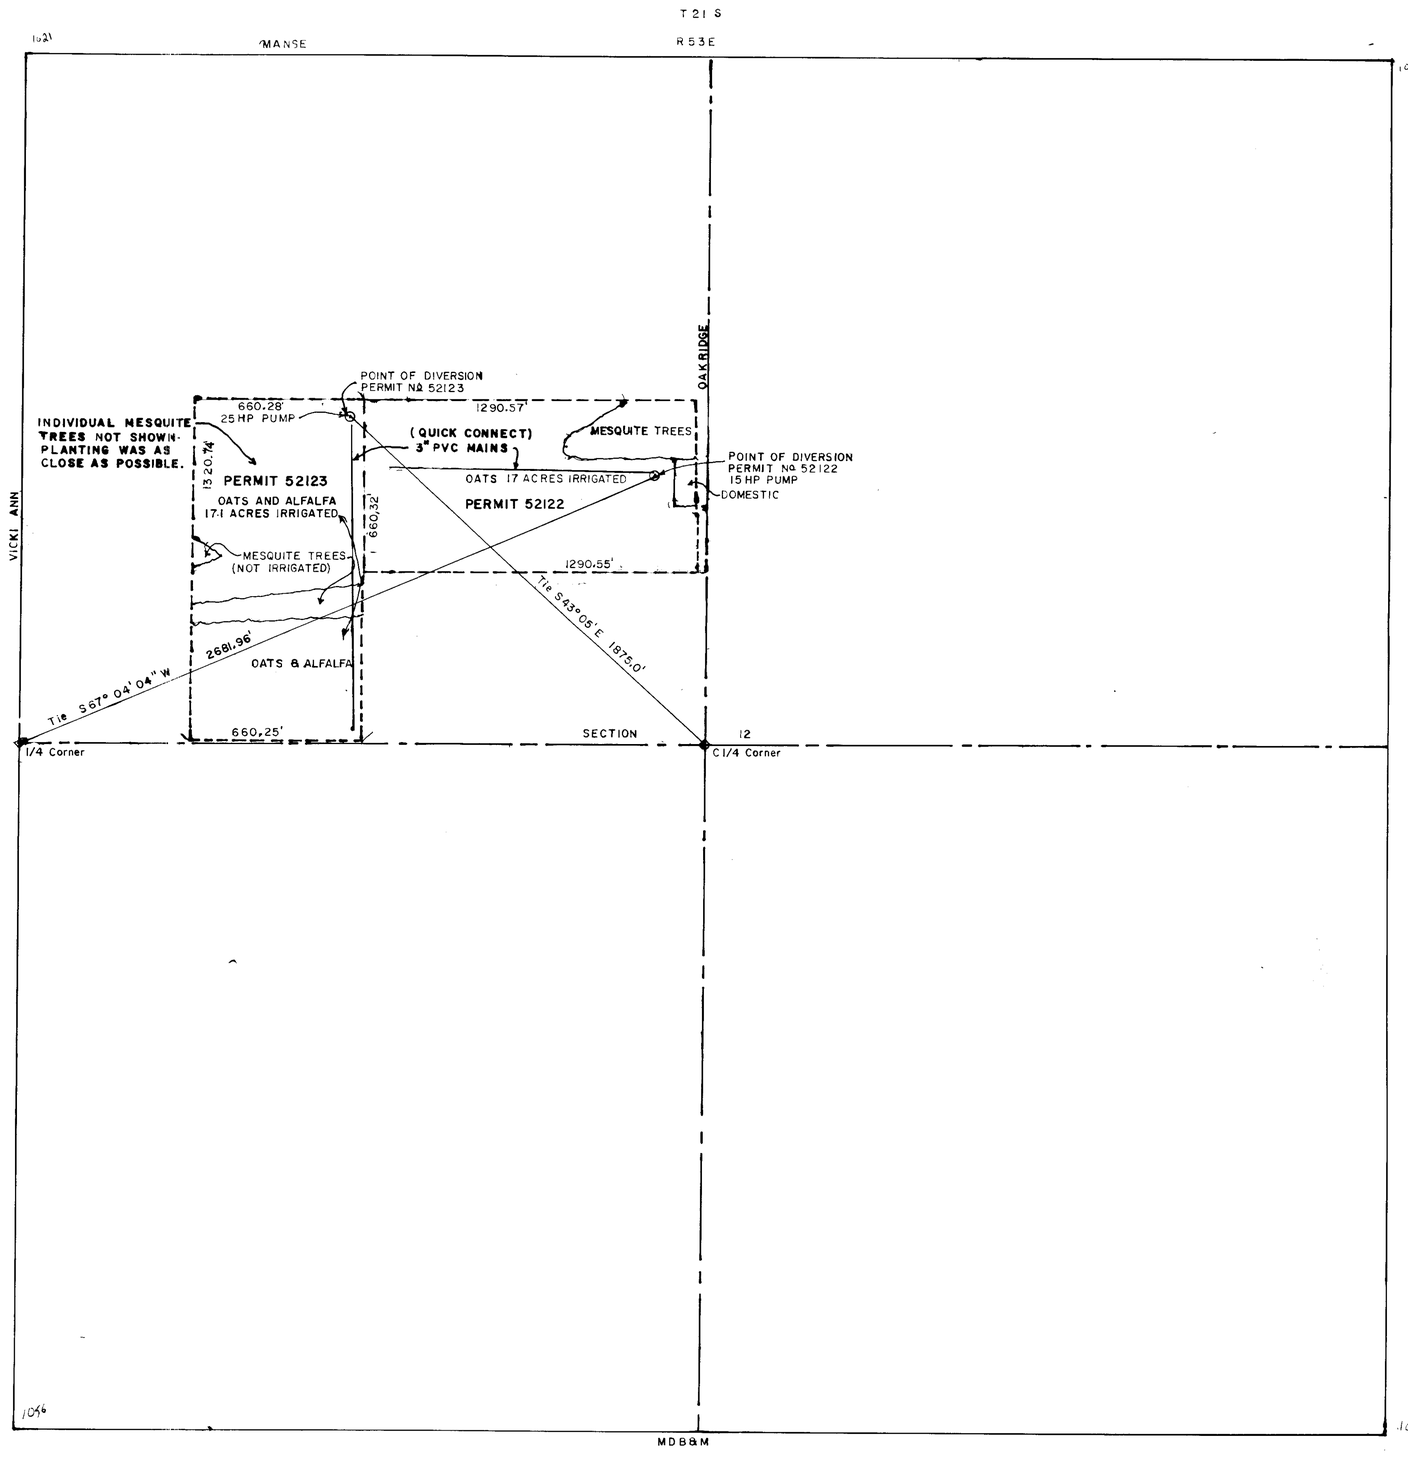

N

SURVEYORS STATEMENT

STATE OF NEVADA)
) ss.
COUNTY OF NYE)

I, Charles L. Thomsen, being first duly sworn, depose and say this MAP consisting of one sheet, has been drawn to the designated scale from field notes of a survey made under my direction and supervision on November 9, 1991, that it truly and correctly represents the location and extent of the works used to divert water from underground sources in Pahrump Valley Basin, Nye County by Jerry E. Bortvit and Iva M. Bortvit for irrigation and domestic use under Permit Nos. 52122 and 52123. That the points of diversion and the places of use is shown hereon.

Charles L. Thomsen
STATE WATER RIGHT SURVEYOR

Charles L. Thomsen
7384
EXP 6-30-1992
11-26-1991

ACKNOWLEDGEMENT

STATE OF NEVADA)
) SS
COUNTY OF Nye)
Sworn to and subscribed to this 27th day of November, 1991

NOTARY PUBLIC
Sheree Stringer

NOTARY PUBLIC
STATE OF NEVADA
County of Nye
SHEREE STRINGER
My Appointment Expires April 1, 1995

52122 CERTIFICATE No. 13511 ISSUED 10-19-92

52123 CERTIFICATE No. 13512 ISSUED 10-19-92

SCALE 1" = 300 feet

0 300 600 900 1200

FILED
DEC 3 1991
STATE ENGINEER'S OFFICE

STATE ENGINEERS OFFICE
'91 DEC 03 A11:18

LAS VEGAS OFFICE
2006 SEP 29 P1:45

MAP

TO ACCOMPANY PROOF OF APPLICATION OF WATER TO BENEFICIAL USE FOR IRRIGATION AND DOMESTIC USE UNDER PERMITS Nos. 52122 and 52123.

BY JERRY E. BORTVIT AND IVA M. BORTVIT

FROM AN UNDERGROUND SOURCE IN PAHRUMP VALLEY BASIN, NYE COUNTY NEVADA.

Charles L. Thomsen — Water Right Surveyor

Ver 7-8
Ver 7-6
11-8-94
1-4-95
3-24-95
3-24-95
7/15/93

52122 52123