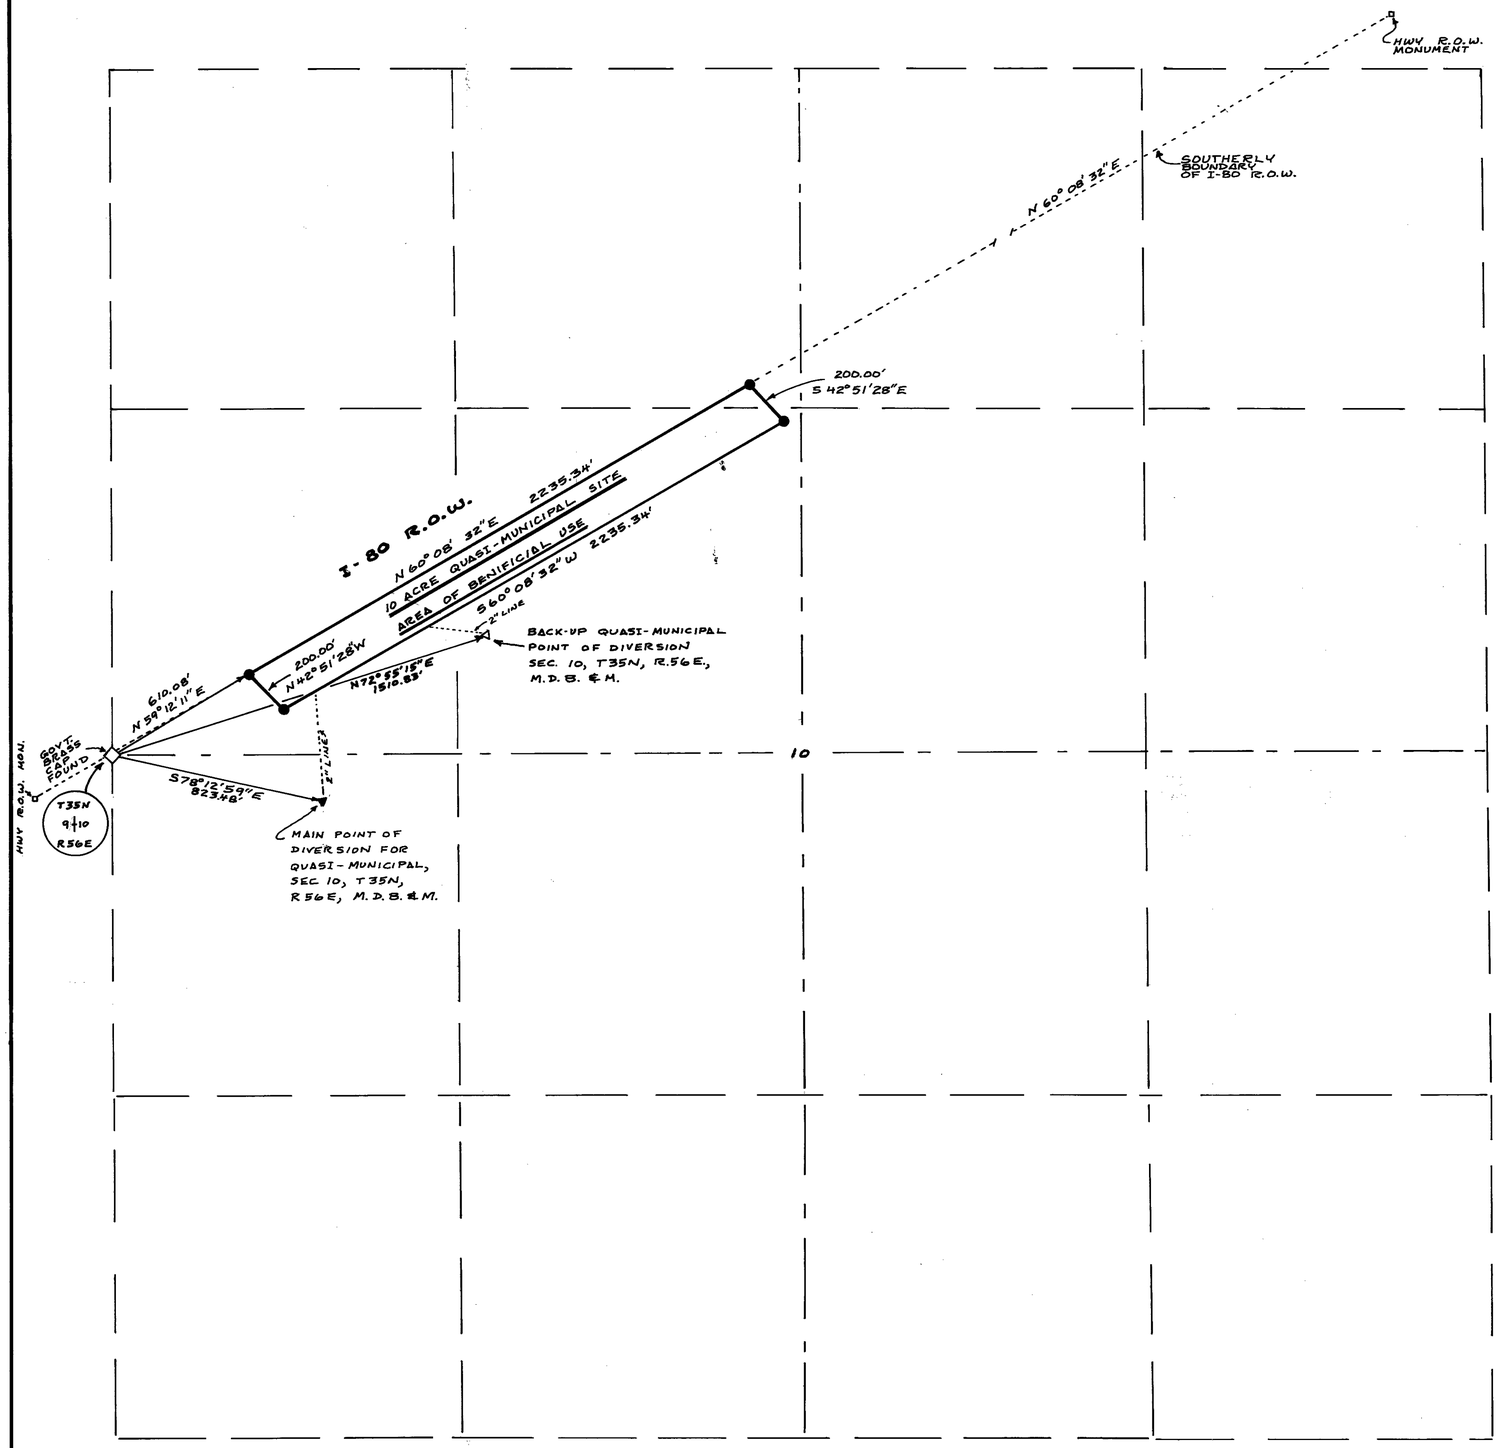

STATE OF NEVADA
COUNTY OF ELKO

I, CONN DAVIS BEING FIRST DULY SWORN DO DEPOSE AND SAY THAT THIS MAP CONSISTING OF ONE SHEET HAS BEEN CORRECTLY DRAWN TO THE DESIGNATED SCALE FROM FIELD NOTES OF A SURVEY MADE UNDER MY SUPERVISION AND WAS COMPLETED ON 12-17-91, AND THAT IT CORRECTLY REPRESENTS THE ~~PROPOSED~~ LOCATION AND EXTENT OF THE WORKS USED TO DIVERT WATER FROM AN UNDER GROUND SOURCE, COUNTY OF _____, STATE OF NEVADA, BY CHARLES E. ELLISON, ANN F. ELLISON, JAMES F. ELLISON & JOYCE ELLISON FOR QUASI-MUNICIPAL; THAT THE POINT OF DIVERSION AND LOCATION OF USE ARE FULLY AND CORRECTLY SHOWN.

Conn Davis
CONN DAVIS
STATE WATER RIGHTS SURVEYOR

PROFESSIONAL LAND SURVEYOR STATE OF NEVADA 12-17-91 # 835 CONN DAVIS No. 07880

SUBSCRIBED AND SWORN TO BEFORE ME THIS 17 DAY OF DECEMBER 1991

Shirley Evans
NOTARY PUBLIC IN AND FOR THE COUNTY OF ELKO, STATE OF NEVADA

MY COMMISSION EXPIRES ON 11-12-94

SHIRLEY EVANS NOTARY PUBLIC State of Nevada Elko County, Nevada My appointment expires Nov. 12, 1994.

LEGEND

- ◇ W 1/4 COR. OF SEC 10, T35N, R56E, MDB&M
- ● #5 REBAR W/YELLOW CAP MARKED LS7880
- ▼ MAIN POINT OF DIVERSION FOR QUASI-MUNICIPAL
- ▽ BACK UP POINT OF DIVERSION QUASI-MUNICIPAL
- ▫ 4"x4"x4' WHITE HWY R.O.W. POST

N

100' 300' 1200'
0 200' 600'

BASE OF BEARING IS THE SOUTHERLY R.O.W. OF I-80 AS DETERMINED BY 4"x4"x4' HWY R.O.W. POSTS AS SHOWN ABOVE, - THE MAP SHOWING THIS BEARING IS "FED. RD. REG. # 7, STATE NEVADA, PROJECT # I-080-4(7)310, COUNTY-ELKO, CONTROL SECTION EL-82, STATE ROUTE #1, SHEET # 8".

PIBU

53223 & 53224

FILED
DEC 19 1991
STATE ENGINEER'S OFFICE

MAP TO ACCOMPANY PROOF OF APPROPRIATION FOR QUASI-MUNICIPAL USE

BY
CHARLES E. ELLISON, ANN F. ELLISON, JAMES F. ELLISON & JOYCE ELLISON

FROM AN UNDERGROUND SOURCE IN ELKO CO., NV.

CERTIFICATE No. 13825 ISSUED 1-28-94
53223 CERTIFICATE No. 13399 ISSUED 7-27-92

80735T 53223 53224