# SOUTHWEST 1/4 OF THE SOUTHWEST 1/4 OF SECTION 26
# TOWNSHIP 23 NORTH, RANGE 20 EAST, MOUNT DIABLO MERIDIAN

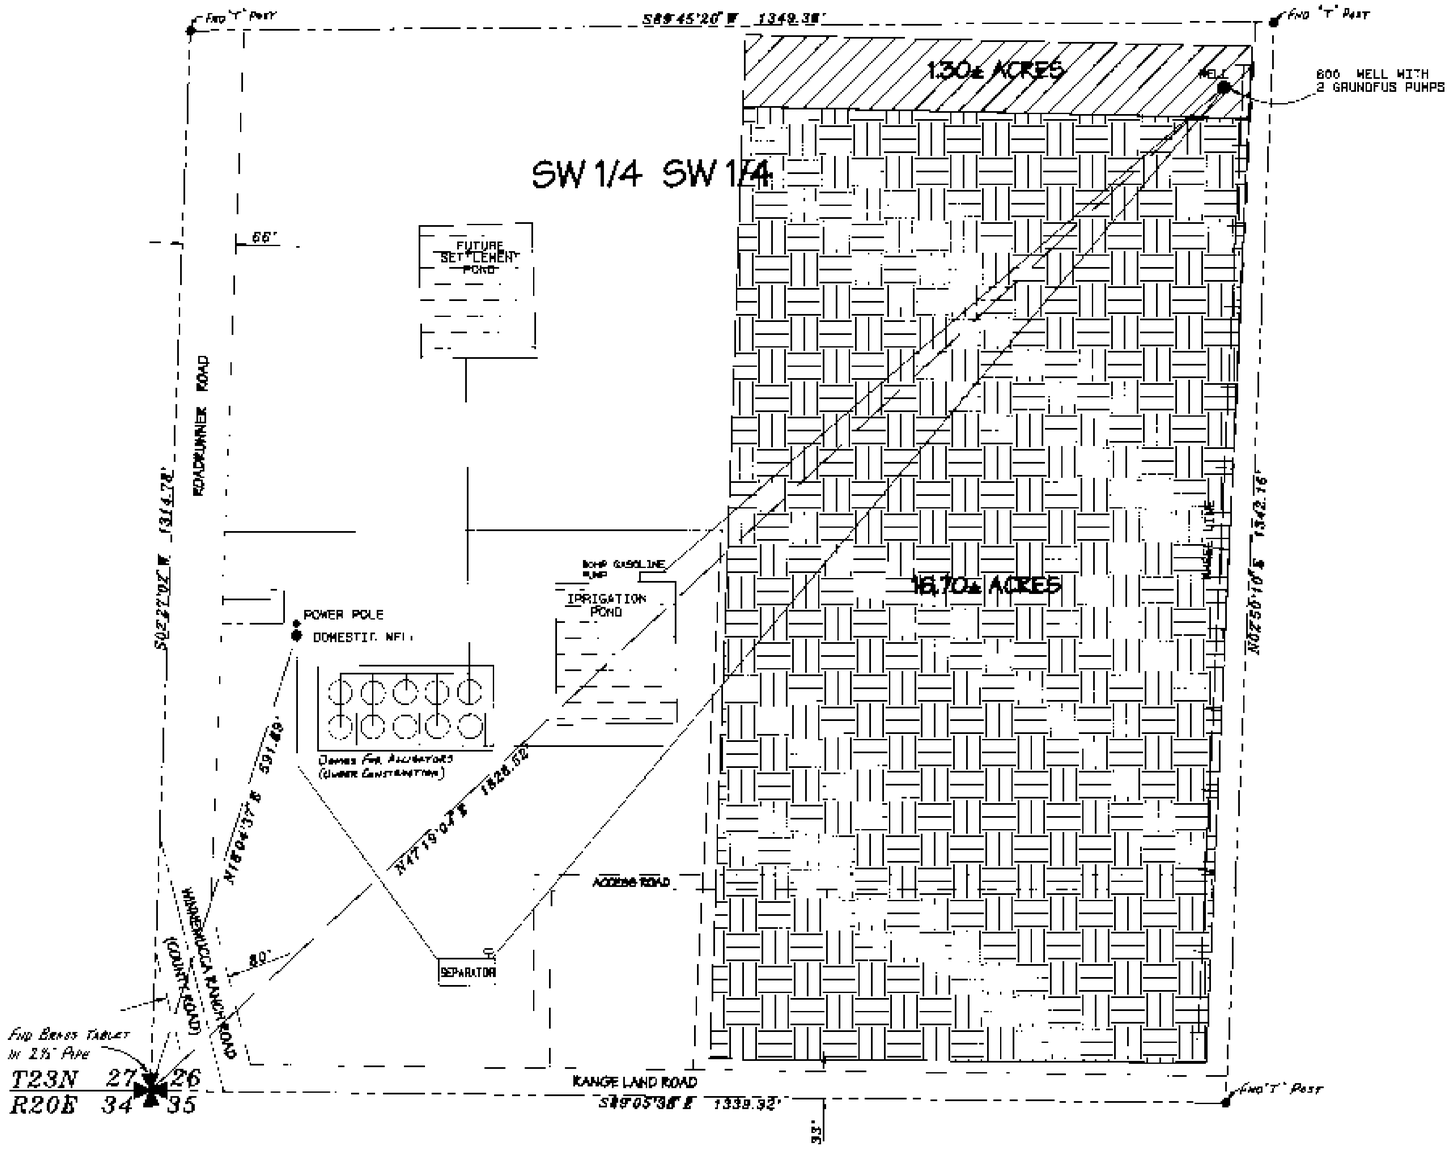


STATE OF NEVADA
COUNTY OF WASHOE } SS

I, GEORGE G. LINDESMITH, being first duly sworn, deposes and say that this map, consisting of one sheet, has been correctly drawn to the designated scale from field notes of a survey made under my supervision and direction, on March 23, 1994, that it truly and correctly represents the location and extent of the works used to divert water from an underground source in Washoe County, Nevada, by DENNIS D. WYATT for irrigation and domestic purposes under Permit Nos. 53677 and 53678. That the Point of Diversion and the extent of the lands owned and irrigated within each 40-acre subdivision are fully and correctly designated hereon.

George G. Lindesmith
State Water Right Surveyor No. 704

GEORGE G. LINDESMITH
5-12-94

Subscribed and sworn to before me on this 12th day of May, 1994.

Rae Ann Loving
Notary Public

RAE ANN LOVING
Notary Public - State of Nevada
Appointment Recorded in Washoe County
MY APPOINTMENT EXPIRES APR. 21, 1997

## BASIS OF BEARINGS

IDENTICAL TO RECORD OF SURVEY MAP NO 963, FILE NO 425173 IN THE OFFICIAL RECORDS OF WASHOE COUNTY, NEVADA.

N

GRAPHIC SCALE 1"=100'
0 100 200 300

## TABULATION TABLE

| PERMIT NO. | SECTION | SUBDIVISION | TOWNSHIP | RANGE | CULTIVATED AREA | TYPE OF CULTURE |
|---|---|---|---|---|---|---|
| 53677 | 26 | SW1/4 SW1/4 | 23N | 20E | 1.30± AC. | ONIONS |
| 53678 | 26 | SW1/4 SW1/4 | 23N | 20E | 16.70± AC. | ONIONS |

PERMIT NO. 53677, 5.2 A.F.A.

PERMIT NO 53678, 66 A.F.A.

FILED
MAY 12 1994
STATE ENGINEER'S OFFICE

53677 CERTIFICATE No. 14074 ISSUED 3-9-95

53678 CERTIFICATE No. 14075 ISSUED 3-9-95

MAP TO ACCOMPANY
PROOF OF BENIFICIAL USE
PERMIT NOS. 53677 & 53678
FOR
IRRIGATION and DOMESTIC PURPOSES
BY
DENNIS D. WYATT
FROM AN UNDERGROUND SOURCE
WASHOE COUNTY, JOB # 88033.14 NEVADA

TRI STATE SURVEYING LTD.
801 GREENBRAE DRIVE
SPARKS, NEVADA (702) 358-9491

66860 66859 53678 53677