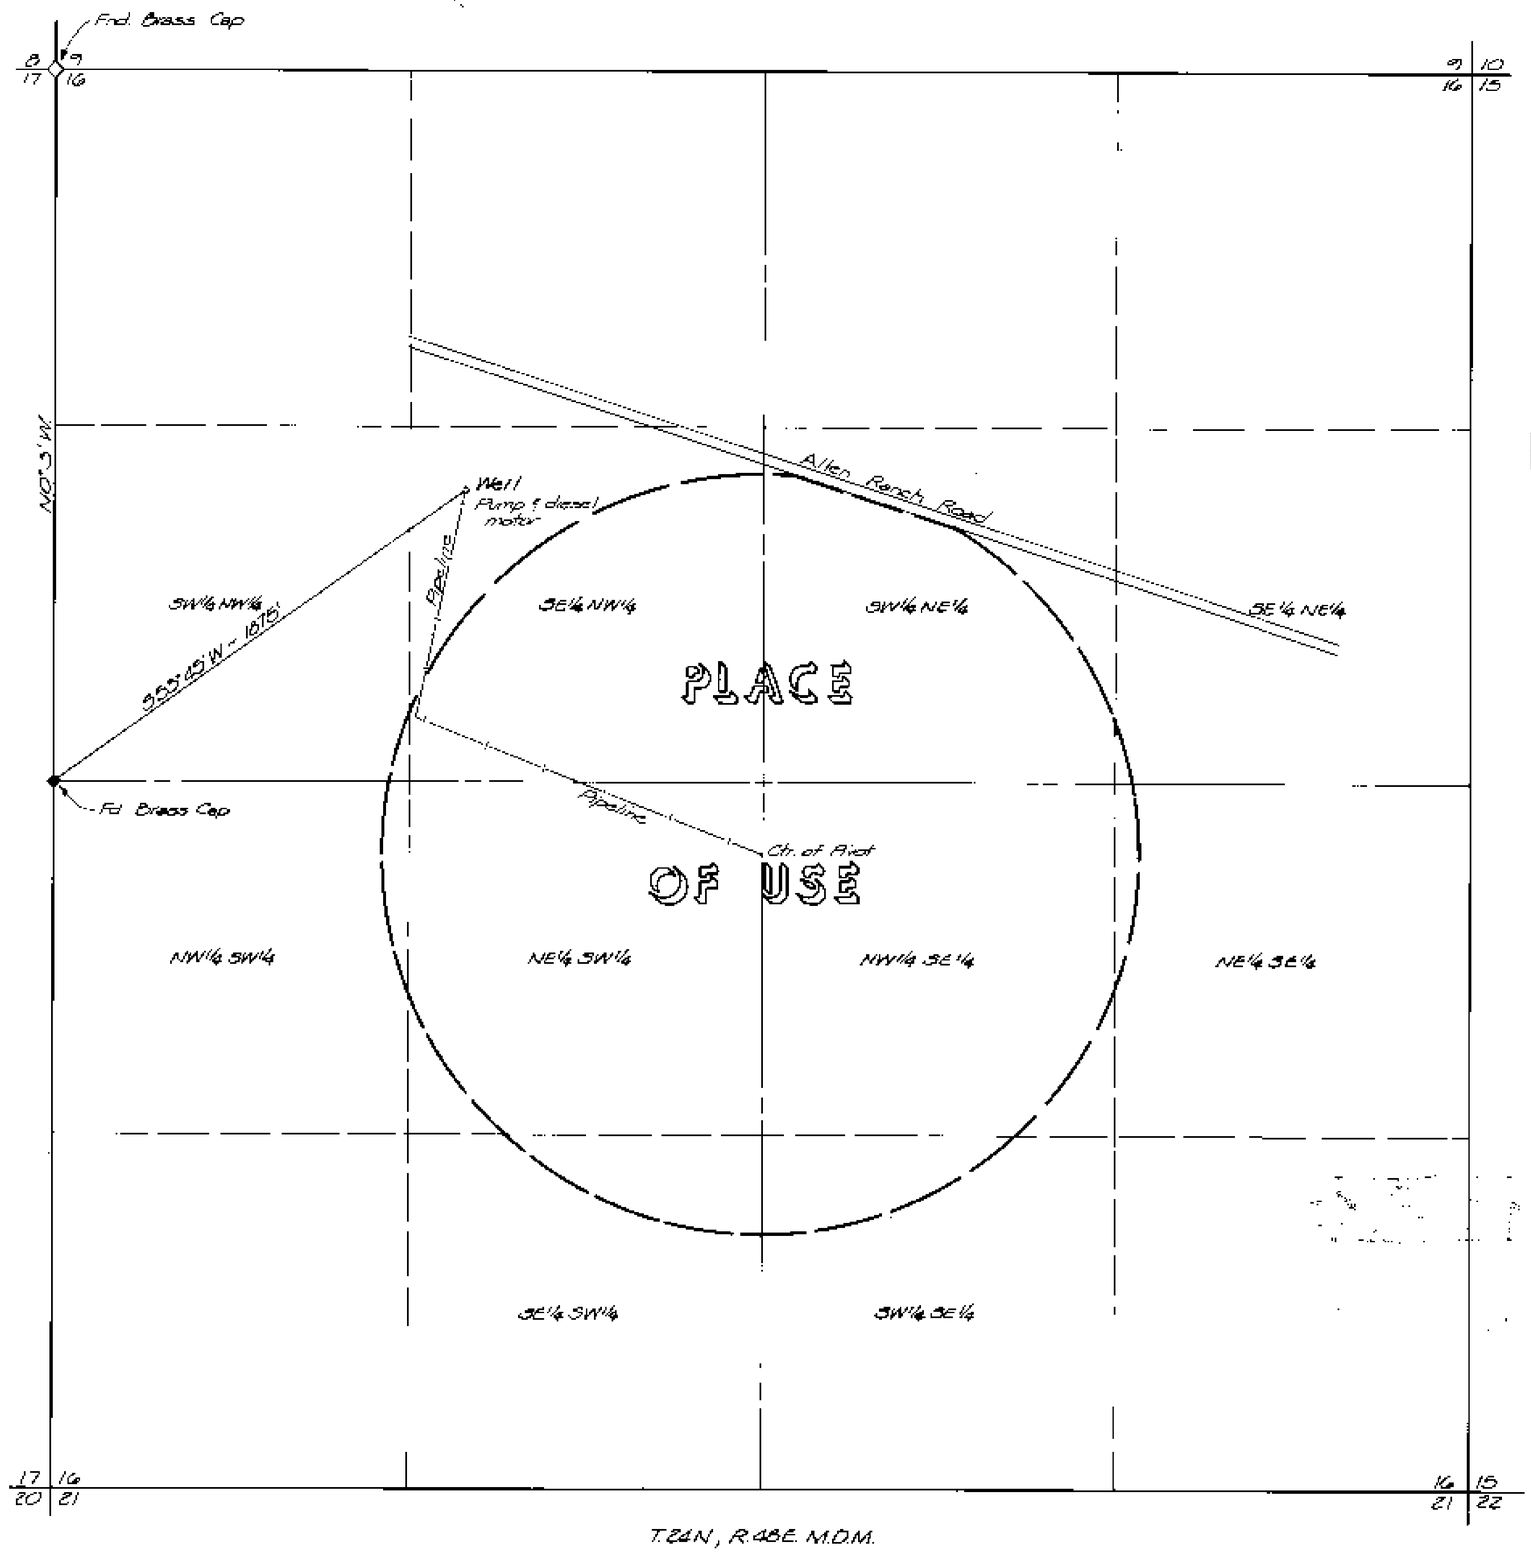

Cultural Map Tabulation

SECTION	SUBD.	TOWN	RANGE	CULTIVATED ACREAGE	DESCRIPTION OF CULTURE
16	SW¼ NW¼	24 N	48 E	0.26	Alfalfa
	SE¼ NW¼			27.40	
	SW¼ NE¼			26.63	
	SE¼ NE¼			0.18	
	NW¼ SW¼			1.39	
	NE¼ SW¼			33.00	
	NW¼ SE¼			37.75	
	NE¼ SE¼			1.16	
	SE¼ SW¼			5.6	
	SW¼ SE¼			5.48	

Total = 143.85

Basis of Bearings: West Line of the NW¼ Sec 16, T24N., R.48E, MDM
GLO plat Aug 23, 1917

STATE OF NEVADA
SS
COUNTY OF MASHOE

I, Richard W. Arden, being first duly sworn, depose and say that this map, consisting of one sheet, has been correctly drawn to the designated scale from field notes of a survey made by me, or under my supervision and direction, between the 1st day of October 1986 and the 30th day of January 1987; that it truly and correctly represents the proposed location and extent of the works used to divert water from an underground source in Eureka County by the University of Nevada for irrigation and domestic purposes under Application No. 40580; that the point of diversion, the location, the size of the diverting channel, location and description of all measuring devices, the location and extent of lands owned or controlled by the applicant upon which water applied for under Application No. 40580 is used, together with the area and kind of culture in each 40-acre subdivision, and the location and names of all other works or streams which are crossed by or connected with said works are fully and correctly designated hereon.

RICHARD W. ARDEN
STATE WATER RIGHT SURVEYOR No. 307

Subscribed and sworn to before me this 20th day of February 1987.

NOTARY PUBLIC

300' 0 300' 600' 900'
Scale: 1" = 300'

FILED
OCT 6 1989
STATE ENGINEER'S OFFICE

CERTIFICATE No. 13400 ISSUED 7-27-92

MAP
TO ACCOMPANY PROOF OF BENEFICIAL USE
UNDER APPLICATION No. 40580
FOR IRRIGATION AND DOMESTIC PURPOSES
BY THE UNIVERSITY OF NEVADA
FROM AN UNDERGROUND SOURCE
IN EUREKA COUNTY, NEVADA

sea
950 INDUSTRIAL WAY
SPARKS, NEVADA

JOB NO. [illegible]
DATE Jan., 1987
DR. MCW

53727