PORTION OF SECTION 23 & 26, T.26N., R.31E., M.D.B.&M.

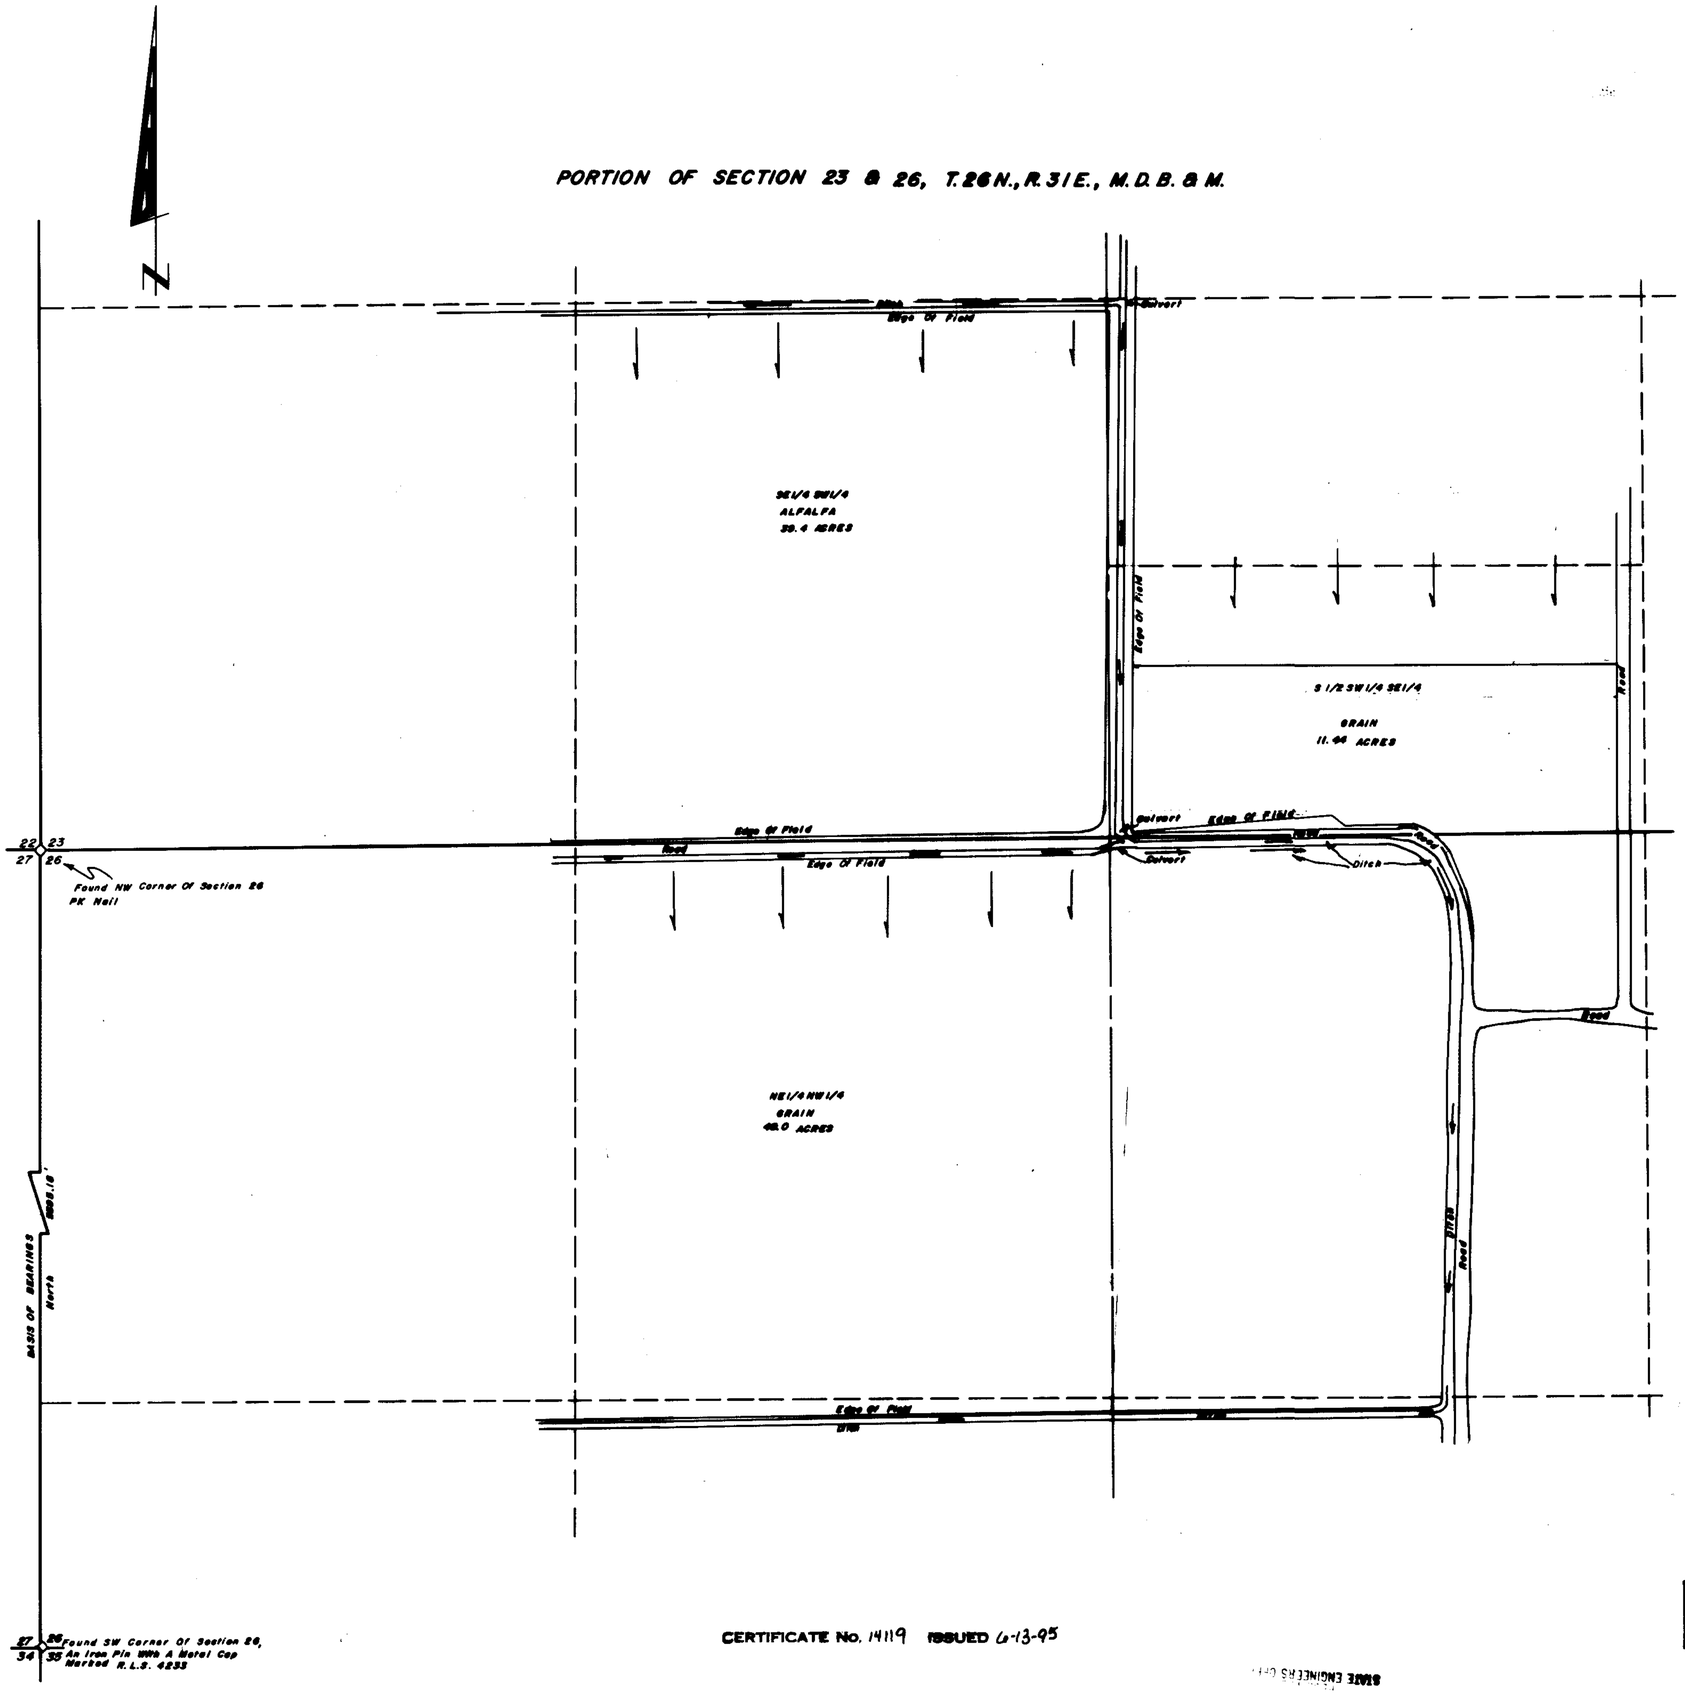

CULTURAL MAP TABULATION

Section	Subdivision	Township	Range	Acreage	Culture
23	SE1/4 SW1/4	T. 26 N.	R. 31 E.	39.4	ALFALFA
23	S1/2 SW1/4 SE1/4	T. 26 N.	R. 31 E.	11.44	GRAIN
26	NE1/4 NW1/4	T. 26 N.	R. 31 E.	40.0	GRAIN
			TOTAL:	90.84 AC.	

State of Nevada
County of Humboldt } S.S.

I, JOHN H. MILTON III, being first duly sworn, deposes and say that this map, consisting of 1 sheet:, numbered from 1 to 1, inclusive, has been correctly drawn to the designated scale from field notes of a survey made by me, (or under my supervision and direction) between the 22nd day of April, and the 23rd day of April 1994; that it truly and correctly represents the location and extent of the works used to divert water from the Humboldt River, in Pershing County, by McDougal Livestock Company for irrigation purposes under Application No. 54744 That the point of diversion, the location and size of the diverting channel, location and description of all measuring devices, the location and extent of lands owned or controlled by the applicant upon which water applied for under Application No. 54744 is used, together with the area and kind of culture in each 40-acre subdivision, and the location and names of all other works or streams which are crossed by or connected with said works are fully and correctly designated thereon.

State W[illegible] No. 573

12-13-94

Subscribed and sworn to before me this 13th day of December, 1994.

Doris A. Turnbell
Notary Public

DORIS A. TURNBELL
NOTARY PUBLIC
HUMBOLDT Co. NEVADA
My Appointment Expires
MAY 30 1997

Scale 1" = 200'

200 0 200 400 600 800

CERTIFICATE No. 14119 ISSUED 6-13-95

FILED
DEC 20 1994
STATE ENGINEER'S OFFICE

Desert Mountain Surveying
146 W. 2nd Street
Winnemucca, Nevada 89445

Map
To Accompany Proof Of Beneficial Use
Under Application No. 54744

By McDougal Livestock Company
For Irrigation Purposes
IN PERSHING COUNTY, NEVADA

54744