Cultural Map Tabulation

Section	Subdivision	Township	Range	Culture	Acreage	Remarks
20	NE1/4 SE1/4	T. 38 N.	R. 32 E.	Fallow	4.4	
20	NE1/4 SE1/4	T. 38 N.	R. 32 E.	Meadow Hay	29.3	
20	SE1/4 SE1/4	T. 38 N.	R. 32 E.	Meadow Hay	26.2	
20	SE1/4 SE1/4	T. 38 N.	R. 32 E.	Fallow	12.2	
21	NW1/4 SW1/4	T. 38 N.	R. 32 E.	Alfalfa	24.1	
21	NW1/4 SW1/4	T. 38 N.	R. 32 E.	Fallow	7.0	
21	SW1/4 SW1/4	T. 38 N.	R. 32 E.	Alfalfa	3.6	
21	SW1/4 SW1/4	T. 38 N.	R. 32 E.	Meadow Hay	30.7	
21	NE1/4 SW1/4	T. 38 N.	R. 32 E.	Alf.& Meadow Hay	4.4	
21	NW1/4 SE1/4	T. 38 N.	R. 32 E.	Alf.& Meadow Hay	5.6	
21	NW1/4 SE1/4	T. 38 N.	R. 32 E.	Pasture & Brush	1.4	
21	NE1/4 SE1/4	T. 38 N.	R. 32 E.	Alf.& Meadow Hay	3.5	
21	NE1/4 SE1/4	T. 38 N.	R. 32 E.	Pasture & Brush	26.2	
20	NE1/4 SE1/4	T. 38 N.	R. 32 E.	Alfalfa	3.4	
21	NW1/4 SW1/4	T. 38 N.	R. 32 E.	Meadow Hay	2.0	
21	NE1/4 SW1/4	T. 38 N.	R. 32 E.	Alfalfa	0.4	
				TOTAL:	185.6 Ac.	

STATE OF NEVADA
COUNTY OF HUMBOLDT

I, JOHN H. MILTON III, being first duly sworn, depose and say that this map, consisting of one sheet, has been correctly drawn to the designated scale from field notes of a survey made by me or under my supervision and direction, between the 12th day of July and the 13th day of July, 1990; that it truly and correctly represents the proposed location and extent of the works used to divert water from Little Cedar Creek and Tributaries in Humboldt County by Delong Ranches, Inc. for irrigation purposes under Application Number 55117. That the point diversion, the location, size of the diverting channel, location and description of all measuring devices, the location and extent of lands owned or controlled by the applicant upon which water applied for under Application Number 55117 is used, together with the area and kind of culture in each 40-acre subdivision, and the location and names of all other works or streams which are crossed by or connected with said works are fully and correctly designated thereon.

State Water Resources Land Surveyor No. 573

PROFESSIONAL LAND SURVEYOR JOHN H. MILTON III No. 5271 NEVADA

7-7-93

Subscribed and sworn to before me this 7th day of July 1993.

Doris A. Twichell
Notary Public

DORIS A. TWICHELL
NOTARY PUBLIC
HUMBOLDT Co., NEVADA
My Appointment Expires
MAY 28 1997

Section 20 & 21, T.38 N., R.32 E., M.D.B.& M.

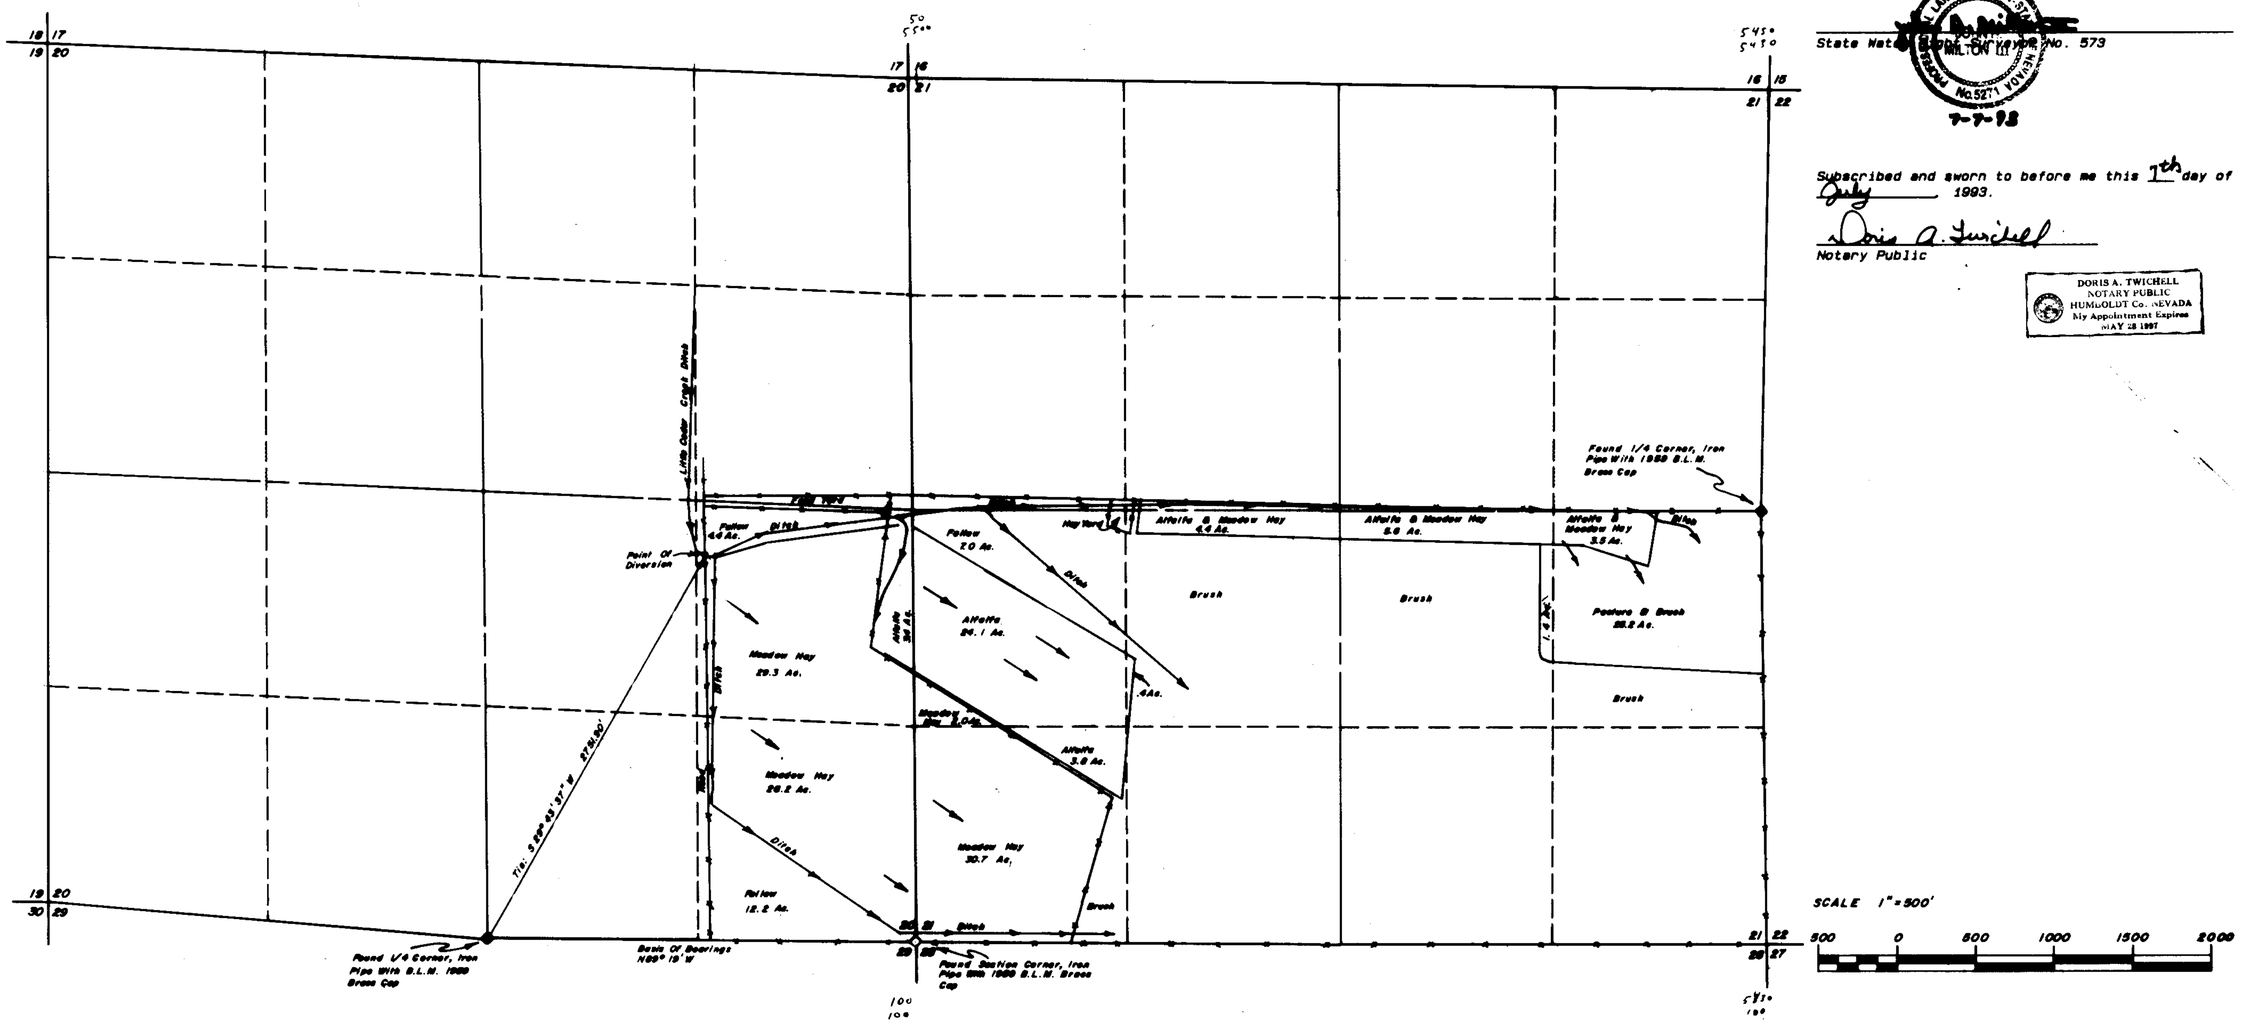

NOTES:

Basis Of Bearings Taken From The B.L.M. Dependent Resurvey Of T.38 N., R.32 E., M.D.B.& M., Dated April, 1969.

FILED
JUL 13 1993
STATE ENGINEER'S OFFICE

CERTIFICATE No. 13816 ISSUED 3-25-94

Desert-Mountain Inc.
Land and Water Right Surveyors
148 West Second Street
Winnemucca, Nevada 89445
(702) 623-4414

MAP
TO ACCOMPANY PROOF OF
BENEFICIAL USE UNDER
APPLICATION NUMBER 55117

BY DELONG RANCHES, INC.

From Little Cedar Creek & Tributaries
IN HUMBOLDT COUNTY, NEVADA

55117

55117