SECTIONS 8 & 9, TOWNSHIP 22 NORTH, RANGE 21 EAST, MOUNT DIABLO MERIDIAN

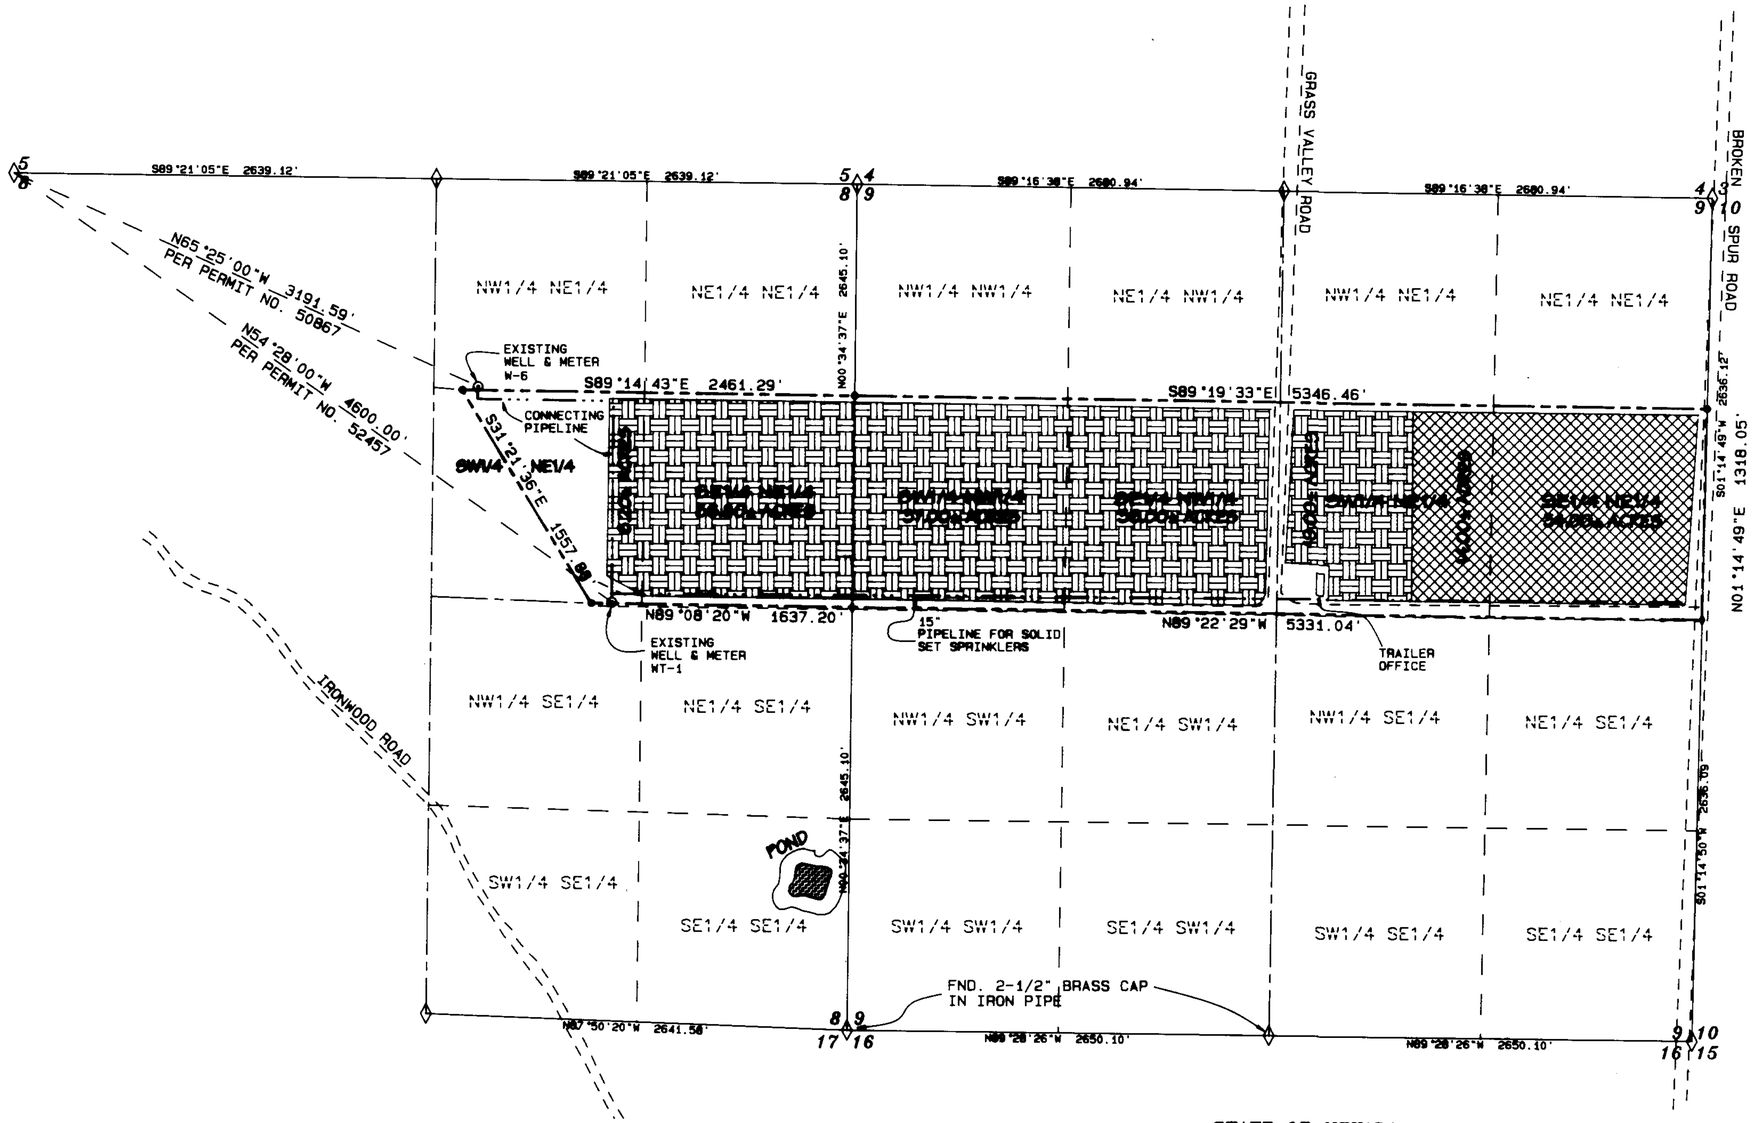

BASIS OF BEARINGS

THE BASIS OF BEARINGS FOR THIS SURVEY IS RECORD OF SURVEY MAP NO. 1205, FILE NO. 546996 IN THE OFFICIAL RECORDS OF WASHOE COUNTY, NEVADA.
I.E. THE SOUTH LINE OF THE SOUTHWEST ONE-QUARTER OF SECTION 9, TAKEN AS : N89°28'26" W, AND WAS DETERMINED FROM THE MONUMENTS SHOWN AS FOUND.

LEGEND

AREA IRRIGATED UNDER PERMIT NO. 55600

AREA IRRIGATED UNDER PERMIT NO. 55608

N

GRAPHIC SCALE 1"=500'

0 500 1000 1500

PERMIT NO.	SECTION	SUBDIVISION	TOWNSHIP	RANGE	DIVERSION RATE	CULTIVATED AREA	DESCRIPTION	DATE OF FIRST CULTURE
55600	8	SW1/4 NE1/4	22	21	0.73249	6.20 AC.	FESCUE & BLUEGRASS	
	8	SE1/4 NE1/4	22	21		36.80 AC.	FESCUE & BLUEGRASS	
	9	SW1/4 NW1/4	22	21		37.00 AC.	FESCUE & BLUEGRASS	
	9	SE1/4 NW1/4	22	21		36.00 AC.	FESCUE & BLUEGRASS	
	9	SW1/4 NE1/4	22	21		19.00 AC.	FESCUE & BLUEGRASS	
				TOTAL	0.73249	135.00 ACRES		
55608	9	SW1/4 NE1/4	22	21	0.746	14.00 AC.	FESCUE & BLUEGRASS	
	9	SE1/4 NE1/4	22	21		34.00 AC.	FESCUE & BLUEGRASS	
				TOTAL	0.746	48.00 ACRES		

THE CULTIVATED AREAS SHOWN HEREON WERE REPRODUCED ELECTRONICALLY FROM AN AERIAL PHOTOGRAPH DATED JUNE 17, 1993.

STATE OF NEVADA
COUNTY OF WASHOE } SS

I, GEORGE G. LINDESMITH, being first duly sworn, depose and say that this map, consisting of one sheet, has been correctly drawn to the designated scale from field notes of a survey made under my supervision and direction, on 5/25/94 that it truly and correctly represents the location and extent of the works used to divert water from an underground source in Washoe County, Nevada, by FAHNESTOCK ENTERPRISES, INC for irrigation and domestic purposes under Permit No(s) 55600 & 55608. That the Point of Diversion and the extent of the lands owned and irrigated within each 40-acre subdivision are fully and correctly designated hereon.

George G. Lindesmith
State Water-Right Surveyor No. 704

PROFESSIONAL LAND SURVEYOR STATE OF NEVADA GEORGE G. LINDESMITH 6-9-94 No. 6508

FILED
JUN 10 1994
STATE ENGINEER'S OFFICE

Subscribed and sworn to before me on this 9th day of June 1994.

Rae Ann Loving
Notary Public

RAE ANN LOVING
Notary Public - State of Nevada
Appointment Recorded in Washoe County
MY APPOINTMENT EXPIRES APR. 21, 1997

MAP TO ACCOMPANY
PROOF OF BENEFICIAL USE
BY
FAHNESTOCK ENTERPRISES, INC.

UNDER PERMITS 55600 & 55608
FROM UNDERGROUND SOURCES

WASHOE COUNTY, JOB # 89033.30 NEVADA

TRI STATE SURVEYING LTD.
801 GREENBRAE DRIVE
SPARKS, NEVADA (702) 358-9491

55600 CERTIFICATE No. 14076B ISSUED 3-9-95

55608 CERTIFICATE No. 14077 ISSUED 3-9-95

63203 62391-T 62390-T 62389-T 55608 55600