PROPOSED POINTS OF DIVERSION & PLACE OF USE WITHIN PORTIONS OF

SW 1/4 SW 1/4, SECTION 6; NW 1/4 NW 1/4, SW 1/4 NW 1/4, SECTION 7, T. 10 N., R. 22 E., M.D.B. & M. & NE 1/4 NE 1/4, SE 1/4 NE 1/4, SECTION 12, T. 10 N., R. 21 E., M.D.B. & M.

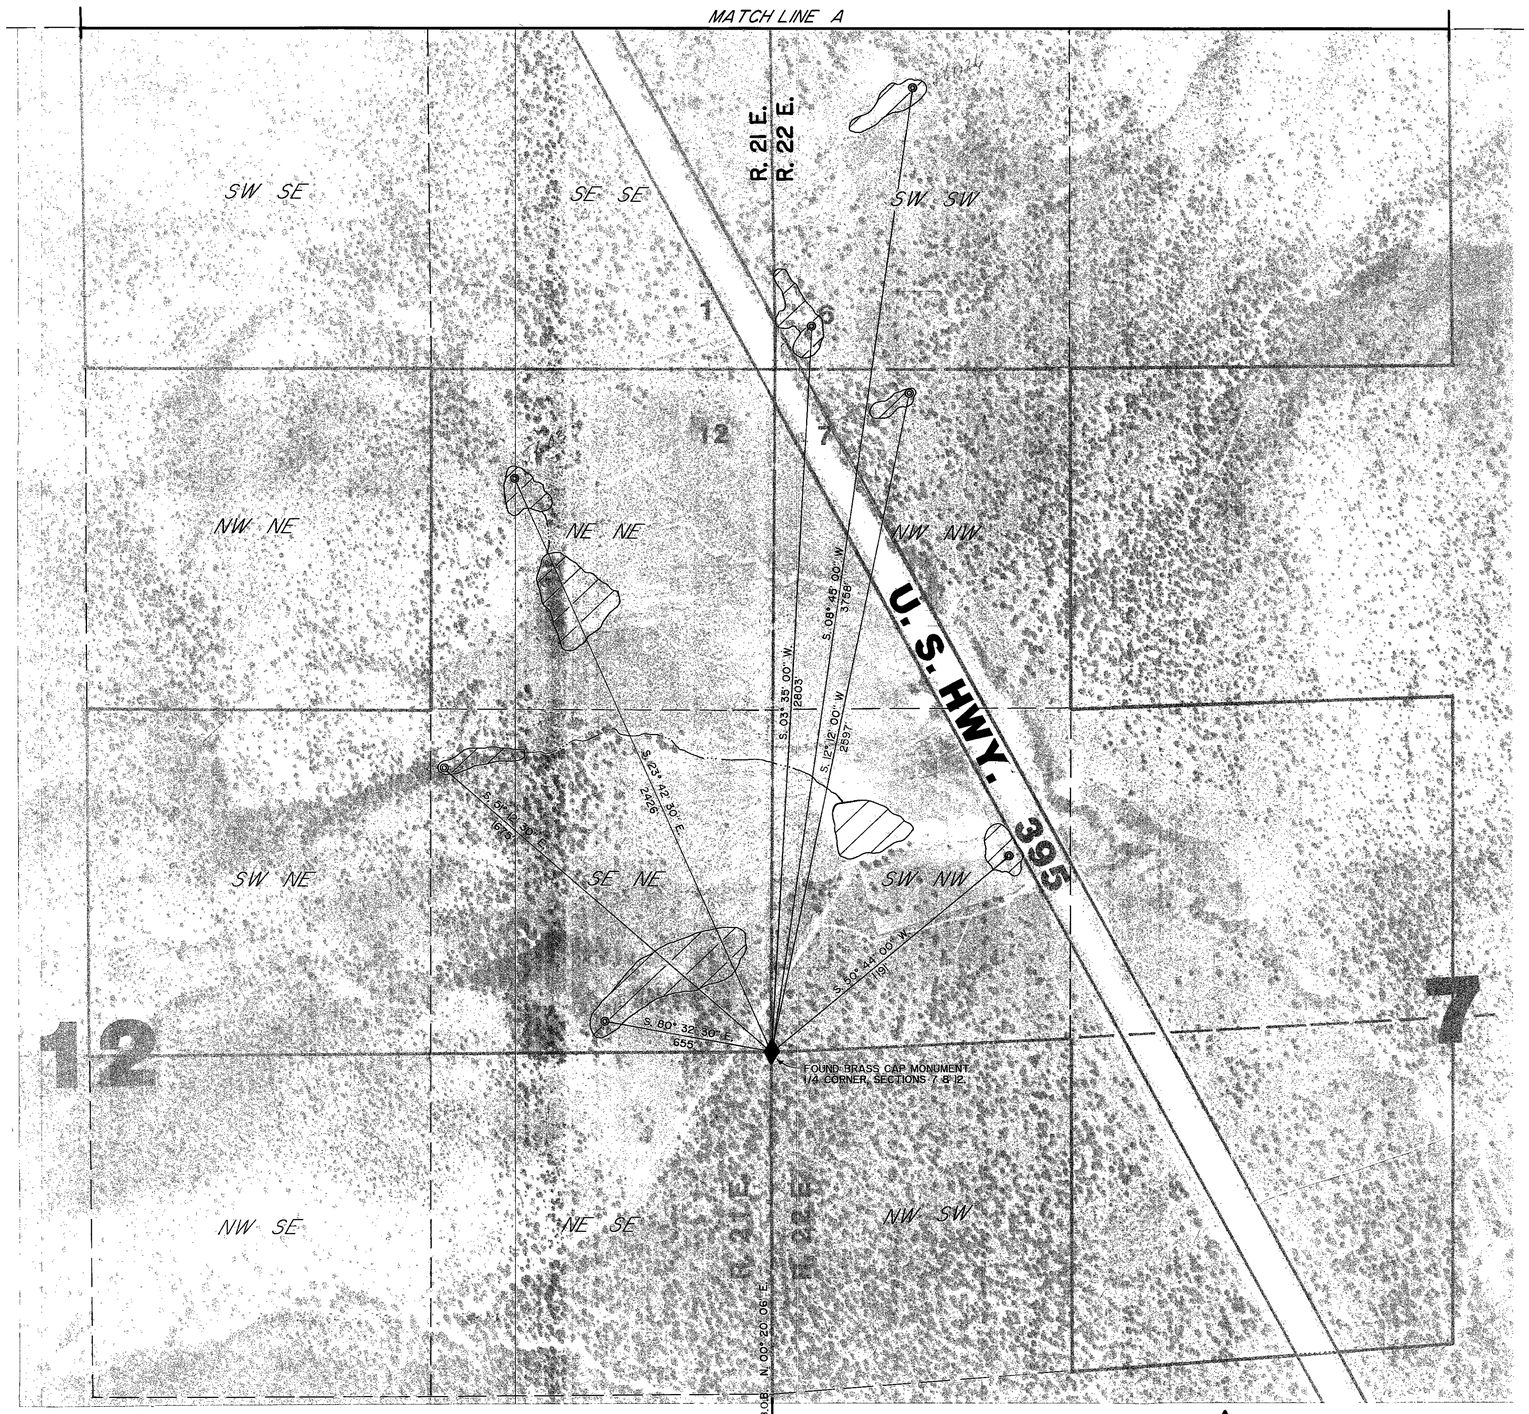

STATE OF NEVADA)
) SS
COUNTY OF LYON)

I, GEORGE M. THIEL, BEING FIRST DULY SWORN, DEPOSE AND SAY THAT THIS MAP, CONSISTING OF TWO (2) SHEET(S) HAS BEEN CORRECTLY DRAWN TO THE DESIGNATED SCALE FROM RECORDS FILED IN THE OFFICE OF THE STATE ENGINEER AND FROM FIELD NOTES MADE BY ME OR UNDER MY DIRECTION, BETWEEN THE 3 RD DAY OF AUGUST AND THE 10 TH DAY OF AUGUST, 1990 : THAT IT TRULY AND CORRECTLY REPRESENTS THE PROPOSED LOCATION AND EXTENT OF THE WORKS USED TO DIVERT WATER FROM SEEPS & SPRINGS DOUGLAS COUNTY, BY BENTLY NEVADA CORPORATION 401 (K) PLAN & TRUST FOR IRRIGATION

THAT THE PROPOSED POINT OF DIVERSION, THE APPROXIMATE LOCATION AND SIZE OF THE DIVERTING CHANNEL, ALL RESERVOIRS AND BASINS, THE LOCATIONS AND NAMES OF ALL OTHER WORKS, AND THE BOUNDARY OF ALL LANDS, SHOWING BY 40 ACRE SUBDIVISION THE AREAS TO BE PLACED TO BENEFICIAL USE ARE FULLY AND CORRECTLY DESIGNATED THEREON.

GEORGE M. THIEL SWRS NO. 696

SUBSCRIBED AND SWORN TO BEFORE ME THIS 13th DAY OF November, 1990 NOTARY PUBLIC IN AND FOR Washoe COUNTY, NEVADA.

Mary C. Jones

BASIS OF BEARINGS

SOUTH LINE OF THE SW 1/4 OF SECTION 36, T. 11 N., R. 21 E., M.D.B. & M., N. 89° 58' 00" W. PER BLM RECORD OF SURVEY PLAT DATED DECEMBER 14, 1949.

EAST LINE OF SECTION 12, T. 10 N., R. 21 E., M.D.B. & M., N. 00° 20' 06" E. PER MAP ON FILE IN THE OFFICE OF THE STATE ENGINEER IN SUPPORT OF PERMIT NO'S. 36545 THRU 36554.

LEGEND

◎ PROPOSED POINT OF DIVERSION

PROPOSED PLACE OF USE

N

300 0 300 600

SCALE: 1" = 300'

5760

SHEET 1 OF 2

MAP
TO ACCOMPANY APPLICATION TO APPROPRIATE THE PUBLIC WATERS OF THE STATE OF NEVADA.

SOURCE: SEEPS & SPRINGS
USE: IRRIGATION
BY: BENTLY NEVADA CORPORATION 401 (K) PLAN & TRUST.

DOUGLAS COUNTY NEVADA

56026 CERTIFICATE NO 15765 ISSUED 05-17-01

THIEL, WINCHELL AND ASSOCIATES, INC.
CIVIL ENGINEERS, LAND SURVEYORS, WATER RIGHTS, LAND USE PLANNING
34 LAKES BLVD.
DAYTON, NEVADA 89403
(702) 246-7300

FILED
MAR 21 1991
STATE ENGINEER'S OFFICE

56033 56032 56031 56030 56029 56028 56027 56026 56025 56024 56023

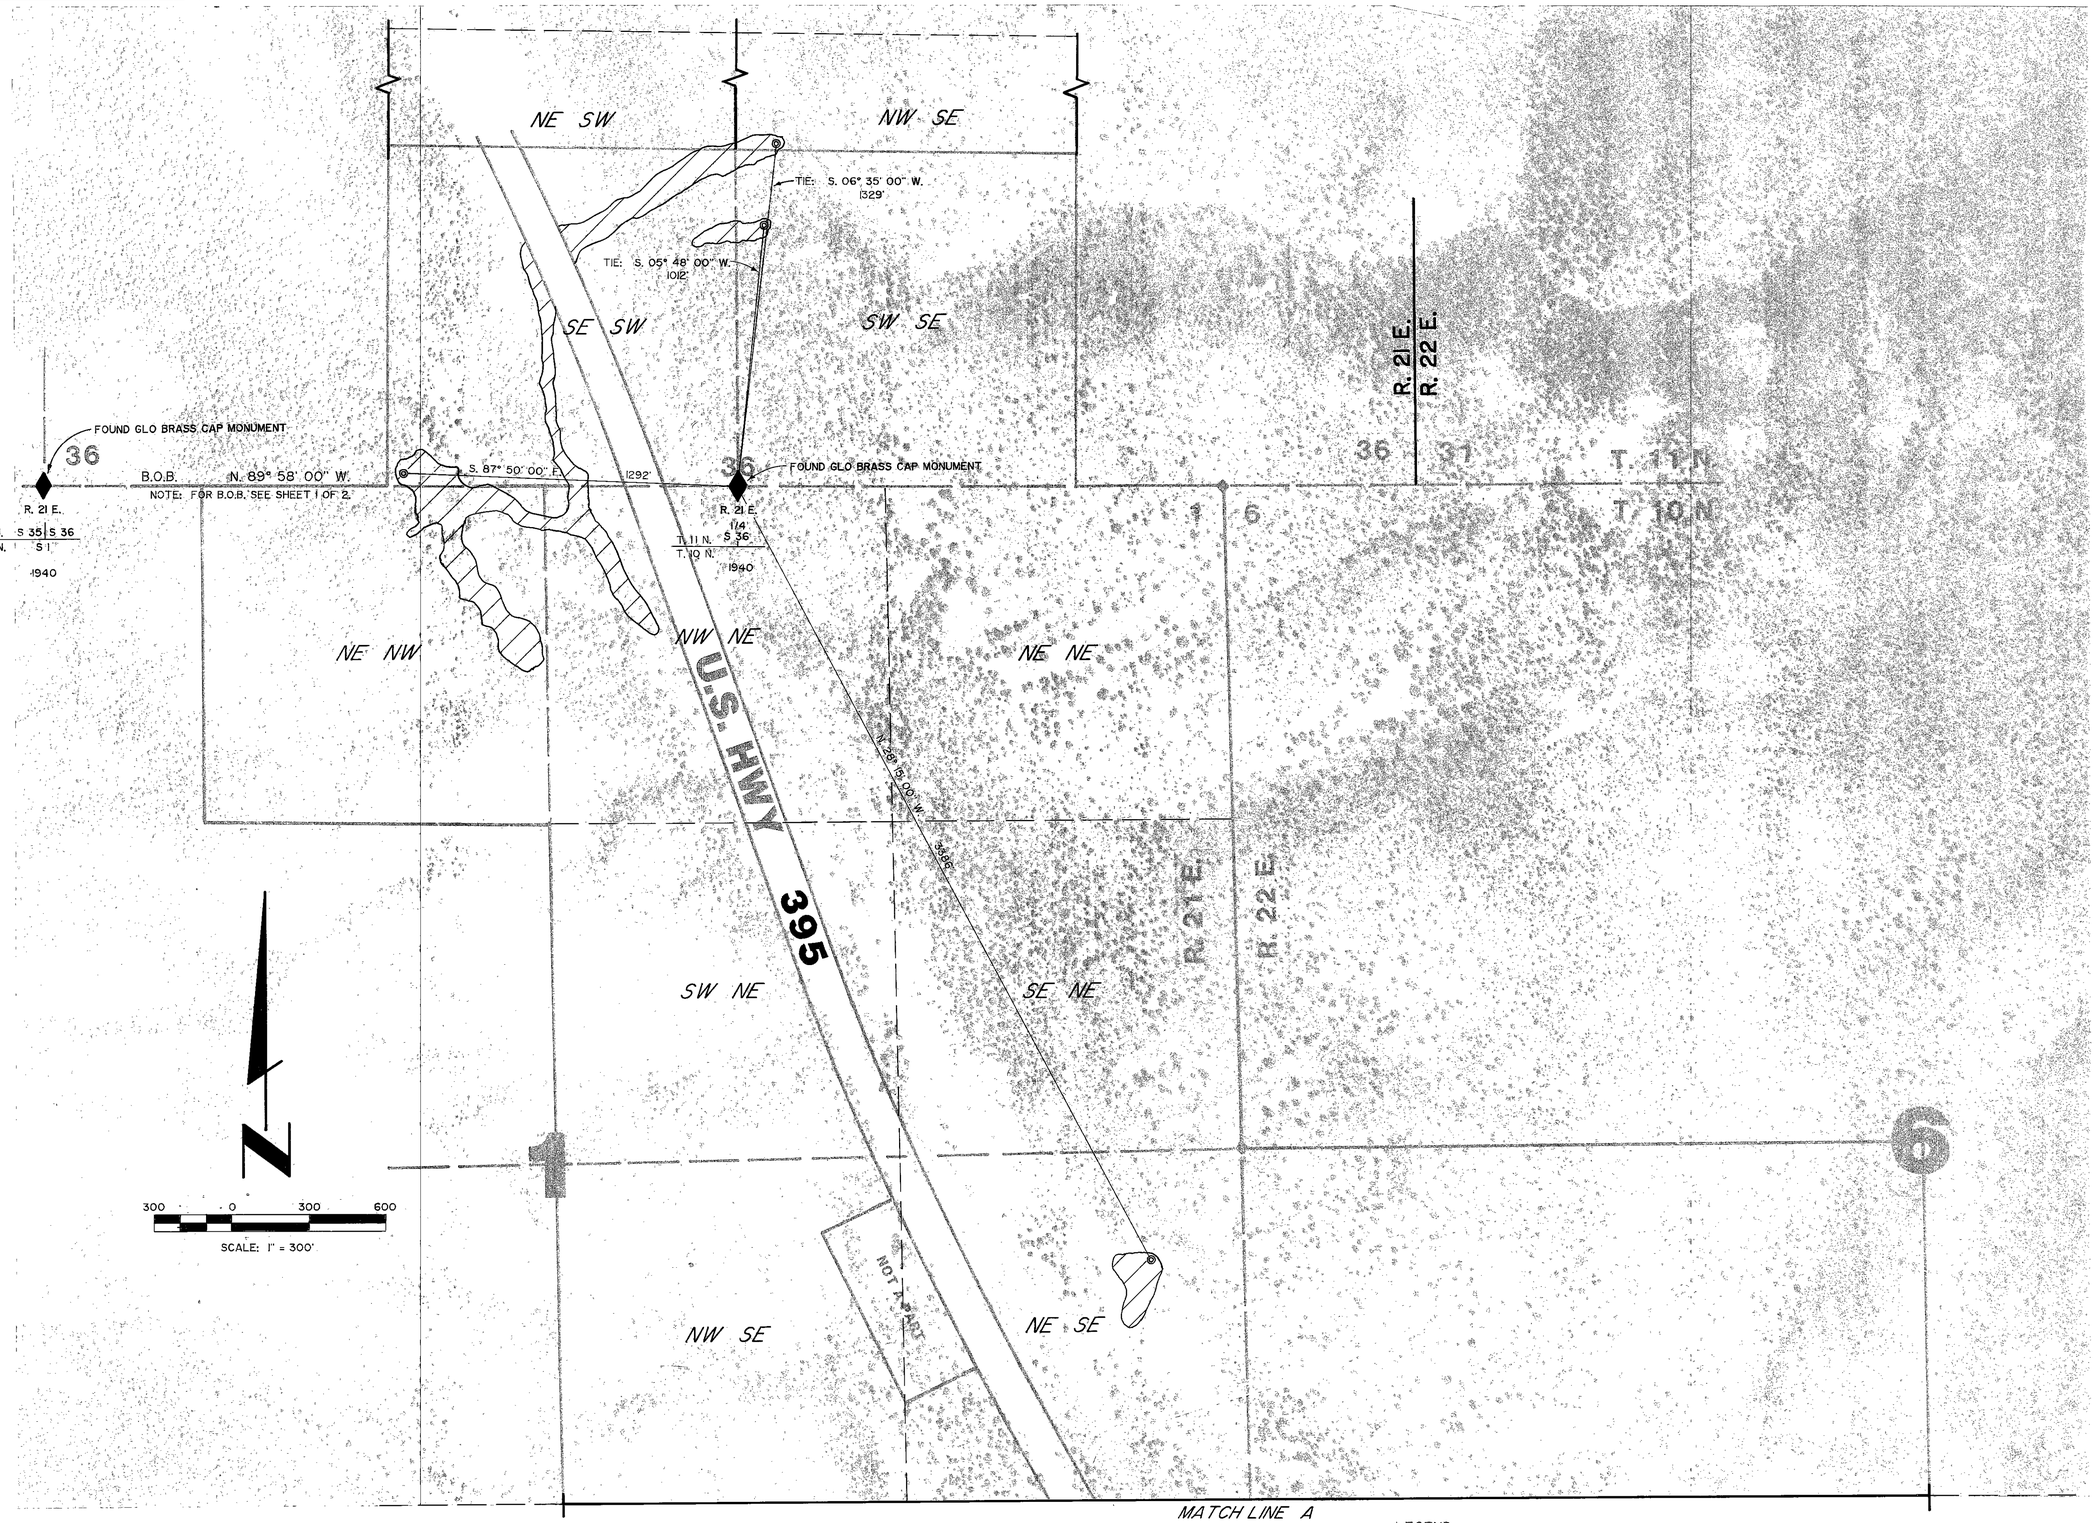

LEGEND

◎ PROPOSED POINT OF DIVERSION

▨ PROPOSED PLACE OF USE

56027 15698 03-28-01 56028 15699 03-28-01 56031 15700 03-28-01

SHEET 2 OF 2.

PROPOSED POINTS OF DIVERSION & PLACE OF USE WITHIN PORTIONS OF

SE 1/4 SW 1/4, SW 1/4 SE 1/4, NE 1/4 SW 1/4, NW 1/4 SE 1/4, SECTION 36, T. 11 N., R. 21 E., M.D.B. & M. & NE 1/4 NW 1/4, NW 1/4 NE 1/4, NE 1/4 SE 1/4, SECTION 1, T. 10 N., R. 21 E., M.D.B. & M.

THIEL, WINCHELL AND ASSOCIATES, INC.
CIVIL ENGINEERS, LAND SURVEYORS, WATER RIGHTS, LAND USE PLANNING
34 LAKES BLVD.
DAYTON, NEVADA 89403
(702) 246-7300

FILED
MAR 2 1 1991
STATE ENGINEER'S OFFICE

MAP

TO ACCOMPANY APPLICATION TO APPROPRIATE THE PUBLIC WATERS OF THE STATE OF NEVADA.

SOURCE: SEEPS & SPRINGS
USE: IRRIGATION
BY: BENTLY NEVADA CORPORATION 401 (K) PLAN & TRUST.

DOUGLAS COUNTY NEVADA

68747 56033 56032 56031 56030 56029 56028 56027 56026 56025-56024-56023