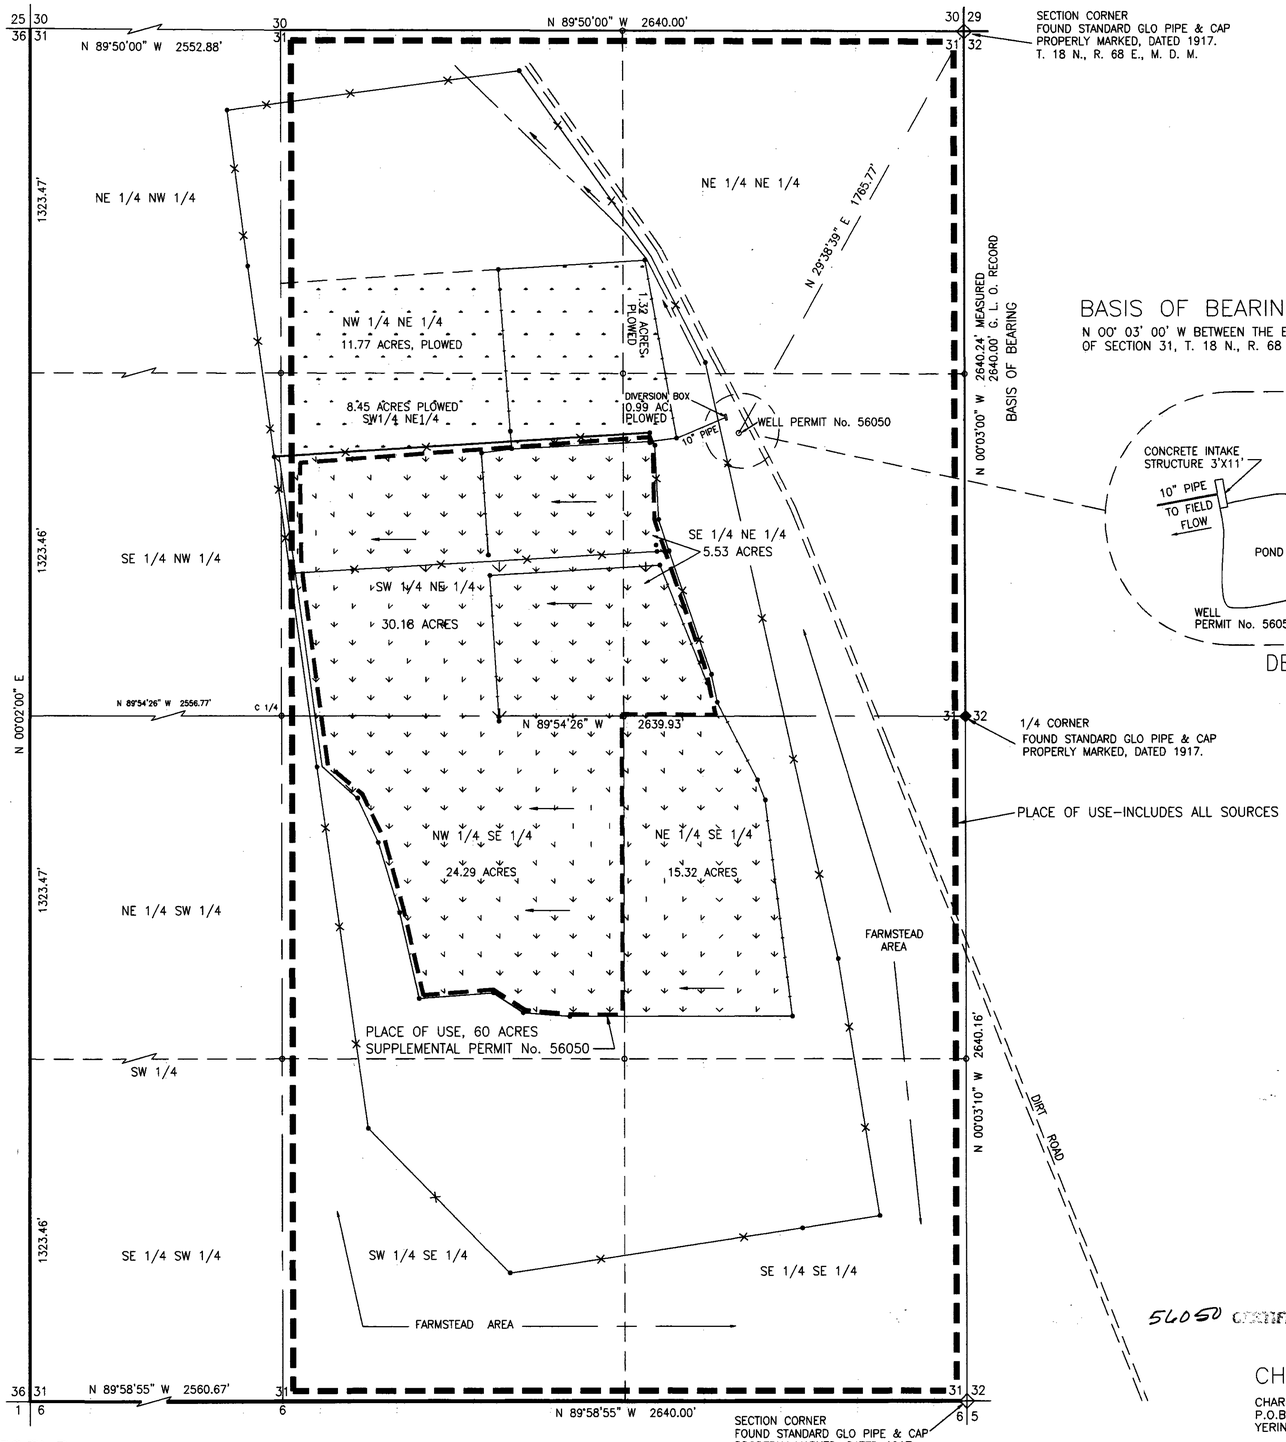

SCALE: 1"=300'

BASIS OF BEARING

N 00° 03' 00" W BETWEEN THE EAST 1/4 CORNER AND NE CORNER OF SECTION 31, T. 18 N., R. 68 E., M. D. M. PER 1917 GLO SURVEY.

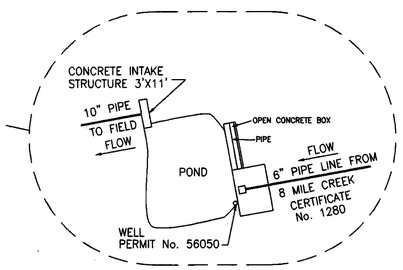

DETAIL

SURVEYOR'S CERTIFICATE

I, CHARLES F. CASSANO, BEING FIRST DULY SWORN, DEPOSE AND SAY THAT THIS MAP CONSISTING OF 1 SHEET, HAS BEEN CORRECTLY DRAWN TO THE DESIGNATED SCALE FROM FIELD NOTES OF A SURVEY MADE BY ME, OR UNDER MY SUPERVISION AND DIRECTION BETWEEN 10/11/06 AND 10/19/06; THAT IT TRULY AND CORRECTLY REPRESENTS THE PROPOSED LOCATION AND EXTENT OF THE WORKS USED TO DIVERT WATER FROM AN UNDERGROUND SOURCE, IN WHITE PINE COUNTY, STATE OF NEVADA, BY GEORGE ELDRIDGE & SON, INC. FOR IRRIGATION PURPOSES UNDER PERMIT No. 56050. THAT THE POINT OF DIVERSION, THE LOCATION, SIZE OF THE DIVERTING CHANNEL OR OTHER CONDUIT, LOCATION AND DESCRIPTION OF ALL MEASURING DEVICES, THE LOCATION AND EXTENT OF LANDS OWNED OR CONTROLLED BY THE APPLICANT UPON WHICH WATER APPLIED FOR UNDER PERMIT No. 56050 IS USED, TOGETHER WITH THE AREA AND KIND OF CULTURE IN EACH 40-ACRE SUBDIVISION, AND THE LOCATION AND NAMES OF ALL OTHER WORKS OR STREAMS WHICH ARE CROSSED BY OR CONNECTED WITH SAID WORKS ARE FULLY AND CORRECTLY DESIGNATED THEREON.

Charles F. Cassano

CHARLES F. CASSANO, STATE WATER RIGHT SURVEYOR

PROFESSIONAL SURVEYOR — CHARLES F. CASSANO — No. 9607 — STATE OF NEVADA — 4/04/08

EXPIRES: 12/31/08

C. SAHAGUN
Notary Public - State of Nevada
Appointment Recorded in Lyon County
No: 07-2945-12 - Expires April 25, 2011

STATE OF NEVADA
COUNTY OF LYON } S.S.

ON THIS 4th DAY OF April, 2008, Charles F. Cassano

PERSONALLY APPEARED BEFORE ME, A NOTARY PUBLIC IN AND FOR SAID COUNTY AND STATE, AND ACKNOWLEDGED TO ME THAT THEY EXECUTED THE ABOVE INSTRUMENT.

C. Sahagun

NOTARY PUBLIC IN AND FOR LYON COUNTY, NEVADA

MY COMMISSION EXPIRES April 26, 2011

CULTURAL MAP TABULATION – SURVEY OCTOBER 18, 2006

SECTION	SUBDIVISION	TOWN-SHIP	RANGE	CULTIVATED ACREAGE	DESCRIPTION OF CULTURE	DATE OF FIRST CULTURE
31	NE1/4 SE1/4	18N	68E	15.32	PASTURE & ORCHARD GRASSES	
31	NW1/4 SE1/4	18N	68E	24.29	PASTURE & ORCHARD GRASSES	
31	SW1/4 NE1/4	18N	68E	30.18	PASTURE & ORCHARD GRASSES	
31	SE1/4 NE1/4	18N	68E	5.53	PASTURE & ORCHARD GRASSES	
			SUB-TOTAL	75.32 AC.	VISIBLE CULTURE	

PLOWED FIELD-PREPARED FOR IRRIGATION, HAD PREVIOUS IRRIGATION ON PORTIONS

31	NW1/4 NE1/4	18N	68E	11.77		
31	SW1/4 NE1/4	18N	68E	8.45		
31	NE1/4 NE1/4	18N	68E	1.32		
31	SE1/4 NE1/4	18N	68E	0.99		
			SUBTOTAL	22.53 AC.		
			TOTAL	97.85 AC.		

CULTURAL MAP TABULATION (SUPPLEMENTAL USE PERMIT No. 56050)

31	SW1/4 NE1/4	18N	68E	30.18		
31	SE1/4 NE1/4	18N	68E	5.53		
31	NW1/4 SE1/4	18N	68E	24.29		
			TOTAL	60.00 AC.		

56050 CERTIFICATE NO. 17888 ISSUED 3-7-11

CHARLES F. CASSANO, PLS SWRS 967
EXPIRES: 06/30/08

CHARLES F. CASSANO
P.O.BOX 864
YERINGTON, NEVADA 89447

GRAPHIC SCALE
300' 0' 300' 600'
(IN FEET)
1 inch = 300 ft.
SHEET 1 OF 1

LEGEND

30|29 / 31|32 (TYPICAL) SECTION CORNER, FOUND STANDARD G. L. O. PIPE & CAP PROPERLY MARKED.

30 / 31 (TYPICAL) 1/4 SECTION CORNER, FOUND STANDARD G. L. O. PIPE & CAP PROPERLY MARKED.

G. L. O. GENERAL LAND OFFICE

FENCE LINE

EMITTER LINES

PLACE OF USE-INCLUDES ALL SOURCES

PASTURE & ORCHARD GRASSES

PLOWED AND PIPED FOR IRRIGATION

PLACE OF USE, 60 ACRES SUPPLEMENTAL PERMIT No. 56050

EAST 1/2 OF SECTION 31, T. 18 N., R. 68 E., M. D. M.

STATE ENGINEER'S USE

FILED APR 08 2008 STATE ENGINEER'S OFFICE

MAP TO ACCOMPANY PROOF OF BENEFICIAL USE
UNDER PERMIT No. 56050
FOR: IRRIGATION AND DOMESTIC PURPOSES
BY: GEORGE ELDRIDGE & SON, INC.
ADDRESS: SR 1 BOX 39, ELY NV 89301
FROM: AN UNDERGROUND SOURCE
IN: NORTH SPRING VALLEY, IN THE EAST 1/2 OF
SECTION 31, T. 18 N., R. 68 E., M. D. B. & M.
COUNTY OF WHITE PINE, STATE OF NEVADA

56050