Cultural Map Tabulation						
Section	Sub-division	Township	Range	Cultivated acreage	Description of culture	Date of first culture
18	NE1/4-NW1/4	20N	24E	1.26	Alfalfa	

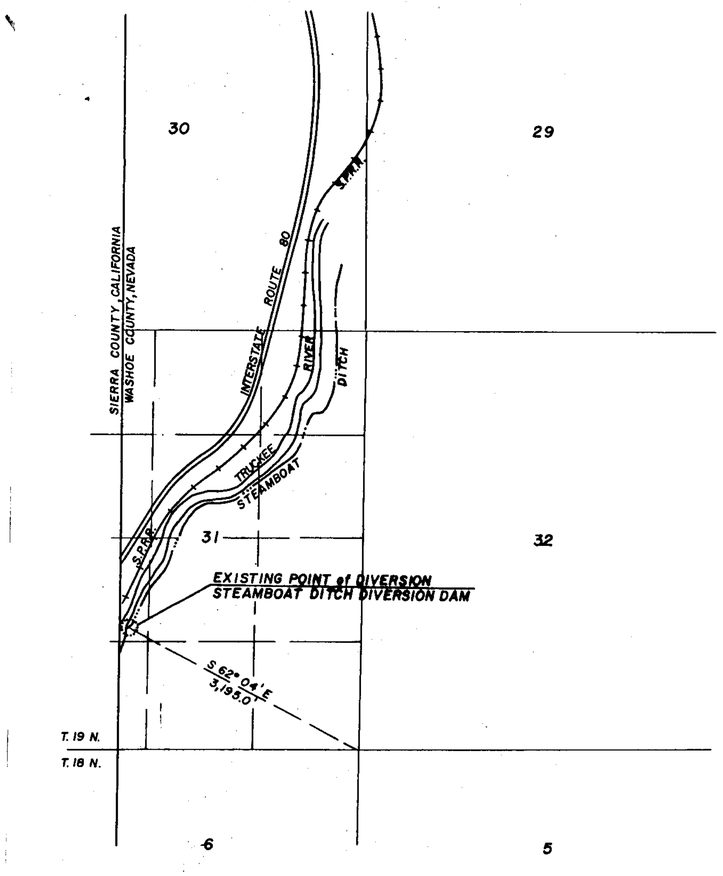

EXISTING POINT of DIVERSION
T. 19 N., R. 18 E.

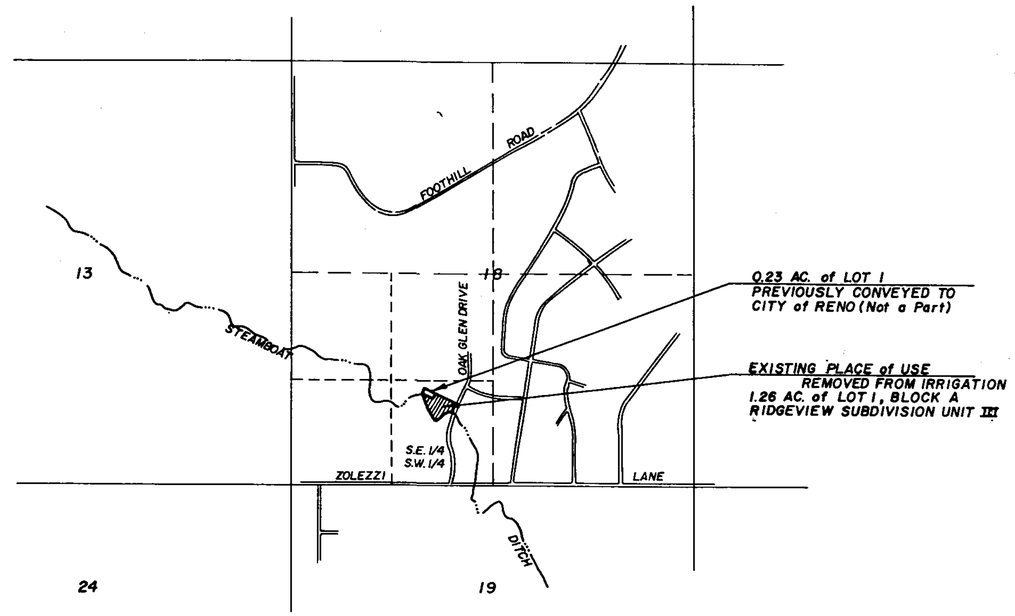

EXISTING PLACE of USE
T. 18 N., R 20 E

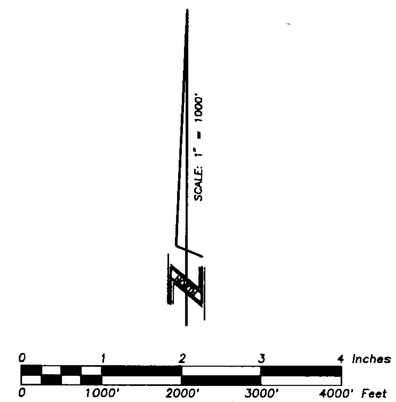

BASIS of BEARING

TRUE NORTH BEING THE WEST LINE OF THE N.W. 1/4 SEC. 18, T. 20 N., R. 24 E., M.D.B. & M., AS SHOWN ON MAP TO ACCOMPANY APPLICATION PERMIT SERIAL NO. 51558

STATE of NEVADA
SS
CARSON CITY

I, ROBERT F. LAUDER, BEING FIRST DULY SWORN DEPOSE AND SAY THAT THIS MAP CONSISTING OF ONE SHEET HAS BEEN CORRECTLY DRAWN TO THE DESIGNATED SCALE FROM FIELD NOTES OF A SURVEY MADE UNDER MY SUPERVISION COMPLETED ON THE 4th DAY OF NOVEMBER, 1993, THAT IT TRULY AND CORRECTLY REPRESENTS THE PROPOSED LOCATION AND EXTENT OF THE WORKS USED TO DIVERT WATER FROM THE TRUCKEE RIVER, INSIDE WASHOE COUNTY BY JAMES R. and ANNEROSE E. CARLILE FOR IRRIGATION PURPOSES. UNDER APPLICATION NO. 57007. THAT THE POINT OF DIVERSION, THE LOCATION, SIZE OF THE DIVERTING CHANNEL, LOCATION AND DESCRIPTION OF ALL MEASURING DEVICES THE LOCATION AND EXTENT OF LANDS OWNED OR CONTROLLED BY THE APPLICANT UPON WHICH WATER APPLIED FOR UNDER APPLICATION NO. 57007 IS USED, TOGETHER WITH THE AREA AND KIND OF CULTURE IN EACH 40-ACRE SUBDIVISION, AND THE LOCATION AND NAMES OF ALL OTHER WORKS OR STREAMS WHICH ARE CROSSED BY OR CONNECTED WITH SAID WORKS ARE FULLY AND CORRECTLY DESIGNATED THEREON.

Robert F. Lauder
STATE WATER RIGHT SURVEYOR NO. 789

SUBSCRIBED AND SWORN TO BEFORE ME THIS 12 DAY OF November, 1993, NOTARY PUBLIC IN AND FOR CARSON CITY, NEVADA

Robin L. Knutson

ROBIN L. KNUTSON
NOTARY PUBLIC - NEVADA
CARSON CITY
My Appt. Expires Jan. 10, 1996

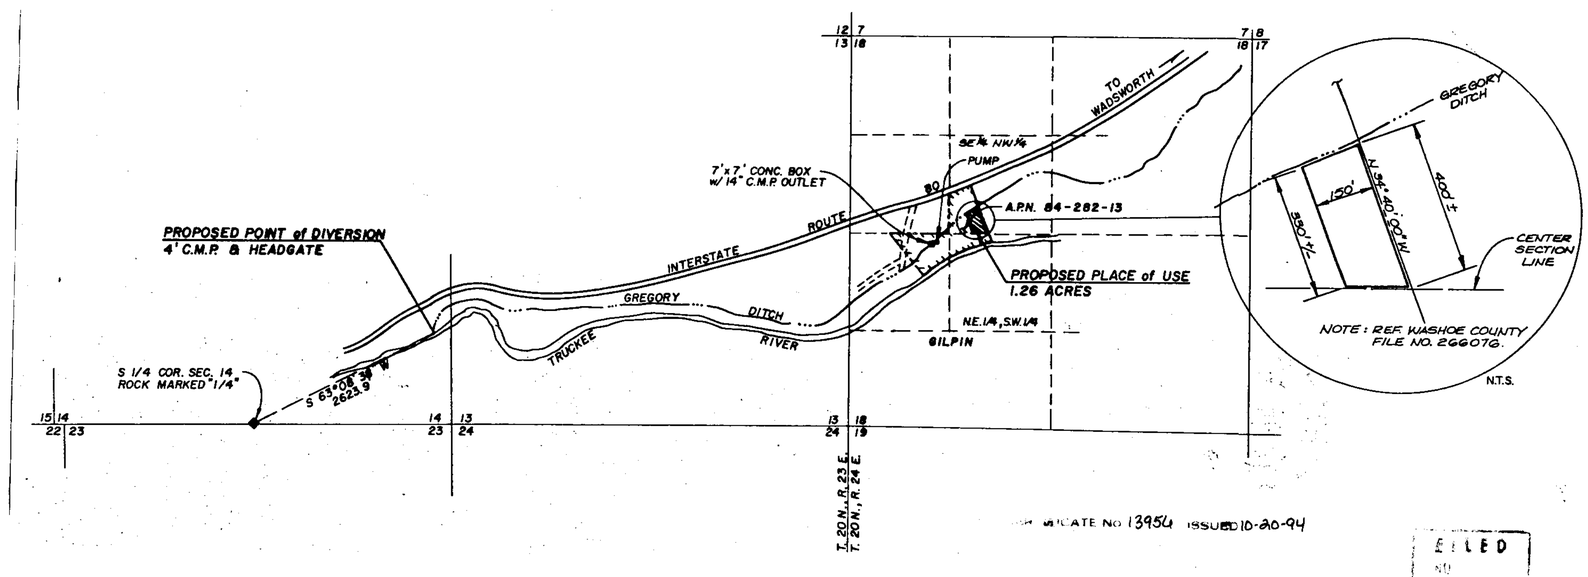

ROBERT F. LAUDER
CIVIL
No. 6801
STATE OF NEVADA
PROFESSIONAL ENGINEER

Robert F. Lauder
2-7-94

CERTIFICATE NO 13954 ISSUED 10-20-94

FILED
NO
STATE ENGINEER'S OFFICE

STATE ENGINEER'S OFFICE
'93 NOV 16 P4:05

MAP to ACCOMPANY

PROOF OF BENEFICIAL USE UNDER APPLICATION NO. 57007 FOR IRRIGATION PURPOSES FROM THE TRUCKEE RIVER BY JAMES R. and ANNEROSE E. CARLILE

WASHOE COUNTY NEVADA

Lumos & ASSOCIATES, INC.
Civil Engineers · Surveyors · Material Testing
800 E. Graves Ln., Carson City, NV 89701 (702) 883-7077

Date: NOVEMBER, 1993
Job No.: 1212.03
Sheet 1 of 1

57007