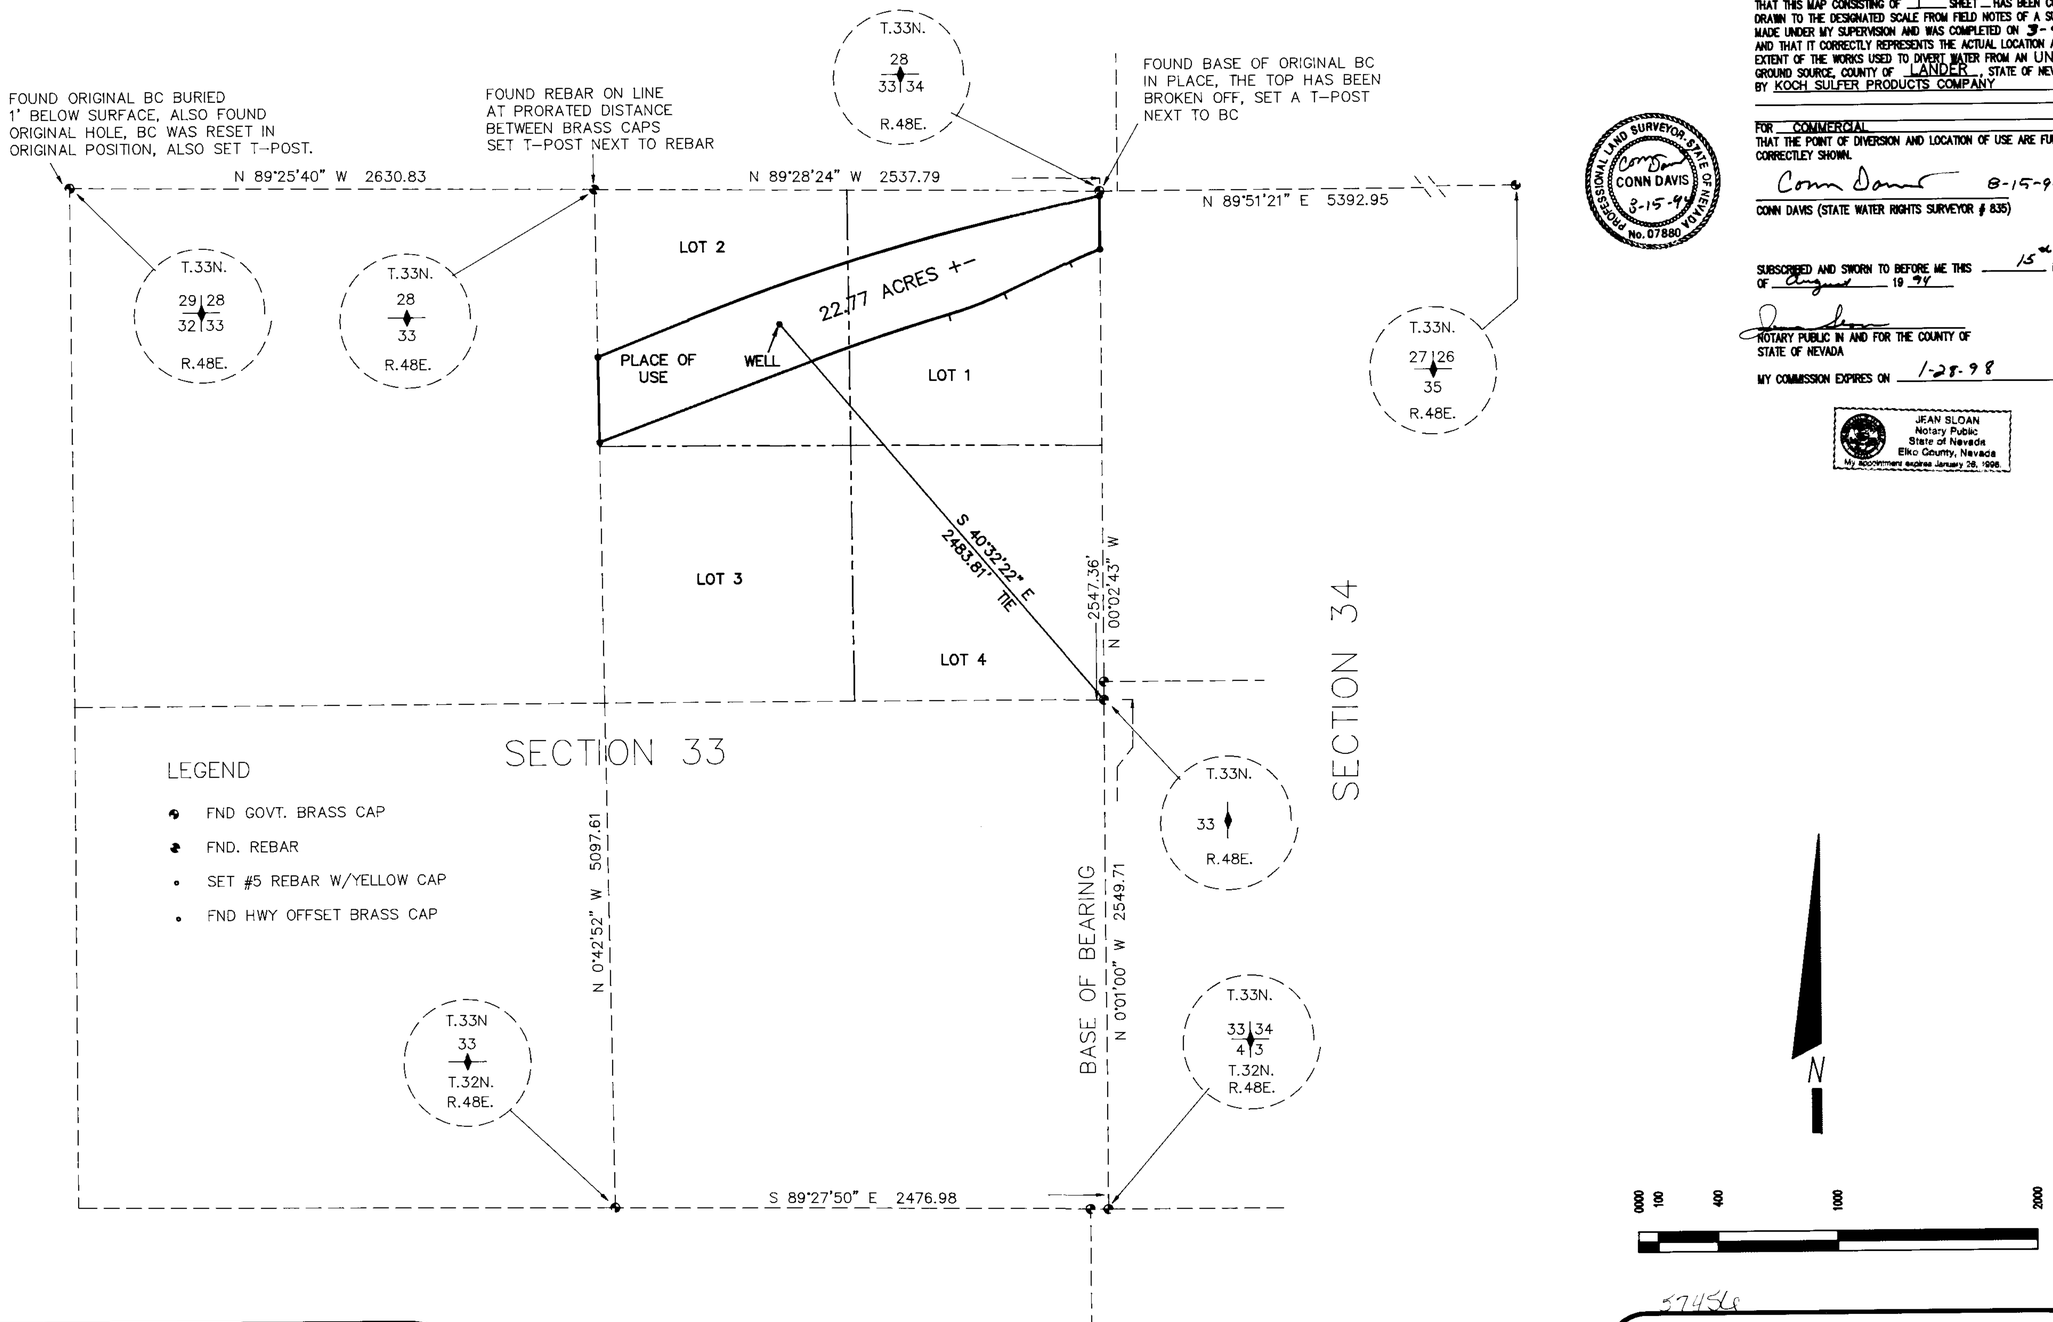

STATE OF NEVADA
COUNTY OF ELKO

I, CONN DAVIS BEING FIRST DULY SWORN DO DEPOSE AND SAY THAT THIS MAP CONSISTING OF 1 SHEET HAS BEEN CORRECTLY DRAWN TO THE DESIGNATED SCALE FROM FIELD NOTES OF A SURVEY MADE UNDER MY SUPERVISION AND WAS COMPLETED ON 3-9-94 AND THAT IT CORRECTLY REPRESENTS THE ACTUAL LOCATION AND EXTENT OF THE WORKS USED TO DIVERT WATER FROM AN UNDER GROUND SOURCE, COUNTY OF LANDER, STATE OF NEVADA, BY KOCH SULFER PRODUCTS COMPANY

FOR COMMERCIAL
THAT THE POINT OF DIVERSION AND LOCATION OF USE ARE FULLY AND CORRECTLEY SHOWN.

Conn Davis 8-15-94
CONN DAVIS (STATE WATER RIGHTS SURVEYOR # 835)

PROFESSIONAL LAND SURVEYOR STATE OF NEVADA CONN DAVIS 3-15-94 No. 07880

SUBSCRIBED AND SWORN TO BEFORE ME THIS 15th DAY OF August 19 94

NOTARY PUBLIC IN AND FOR THE COUNTY OF STATE OF NEVADA

MY COMMISSION EXPIRES ON 1-28-98

JEAN SLOAN
Notary Public
State of Nevada
Elko County, Nevada
My appointment expires January 28, 1998.

DAVIS SURVEYING
WATER RIGHTS & LAND
355 FIFTH ST., RM-205
P. O. BOX 430
ELKO, NEVADA 89803
CONN DAVIS, Surveyor
Phone 1-702-738-3622

CERTIFICATE NO. 14157 ISSUED 7-6-95

57456

MAP TO ACCOMPANY PROOF OF APPLICATION OF WATER TO BENEFICIAL COMMERCIAL USE

BY
KOCH SULFER PRODUCTS COMPANY
P.O. BOX 2256
WICHITA, KA 67201-2256

FROM AN UNDERGROUND SOURCE IN EUREKA COUNTY, NEVADA

DRAWN BY CONN	DATE 8-13-94

D:\ACAD11\DRAW1\DUNPHY.DWG