SHEET NO. 1 OF 1 SHEETS.

HIGH DESERT ENGINEERING
CONSULTING ENGINEERING & SURVEYING
640 IDAHO STREET
ELKO, NEVADA 89801
(702) 738-4053

W96020

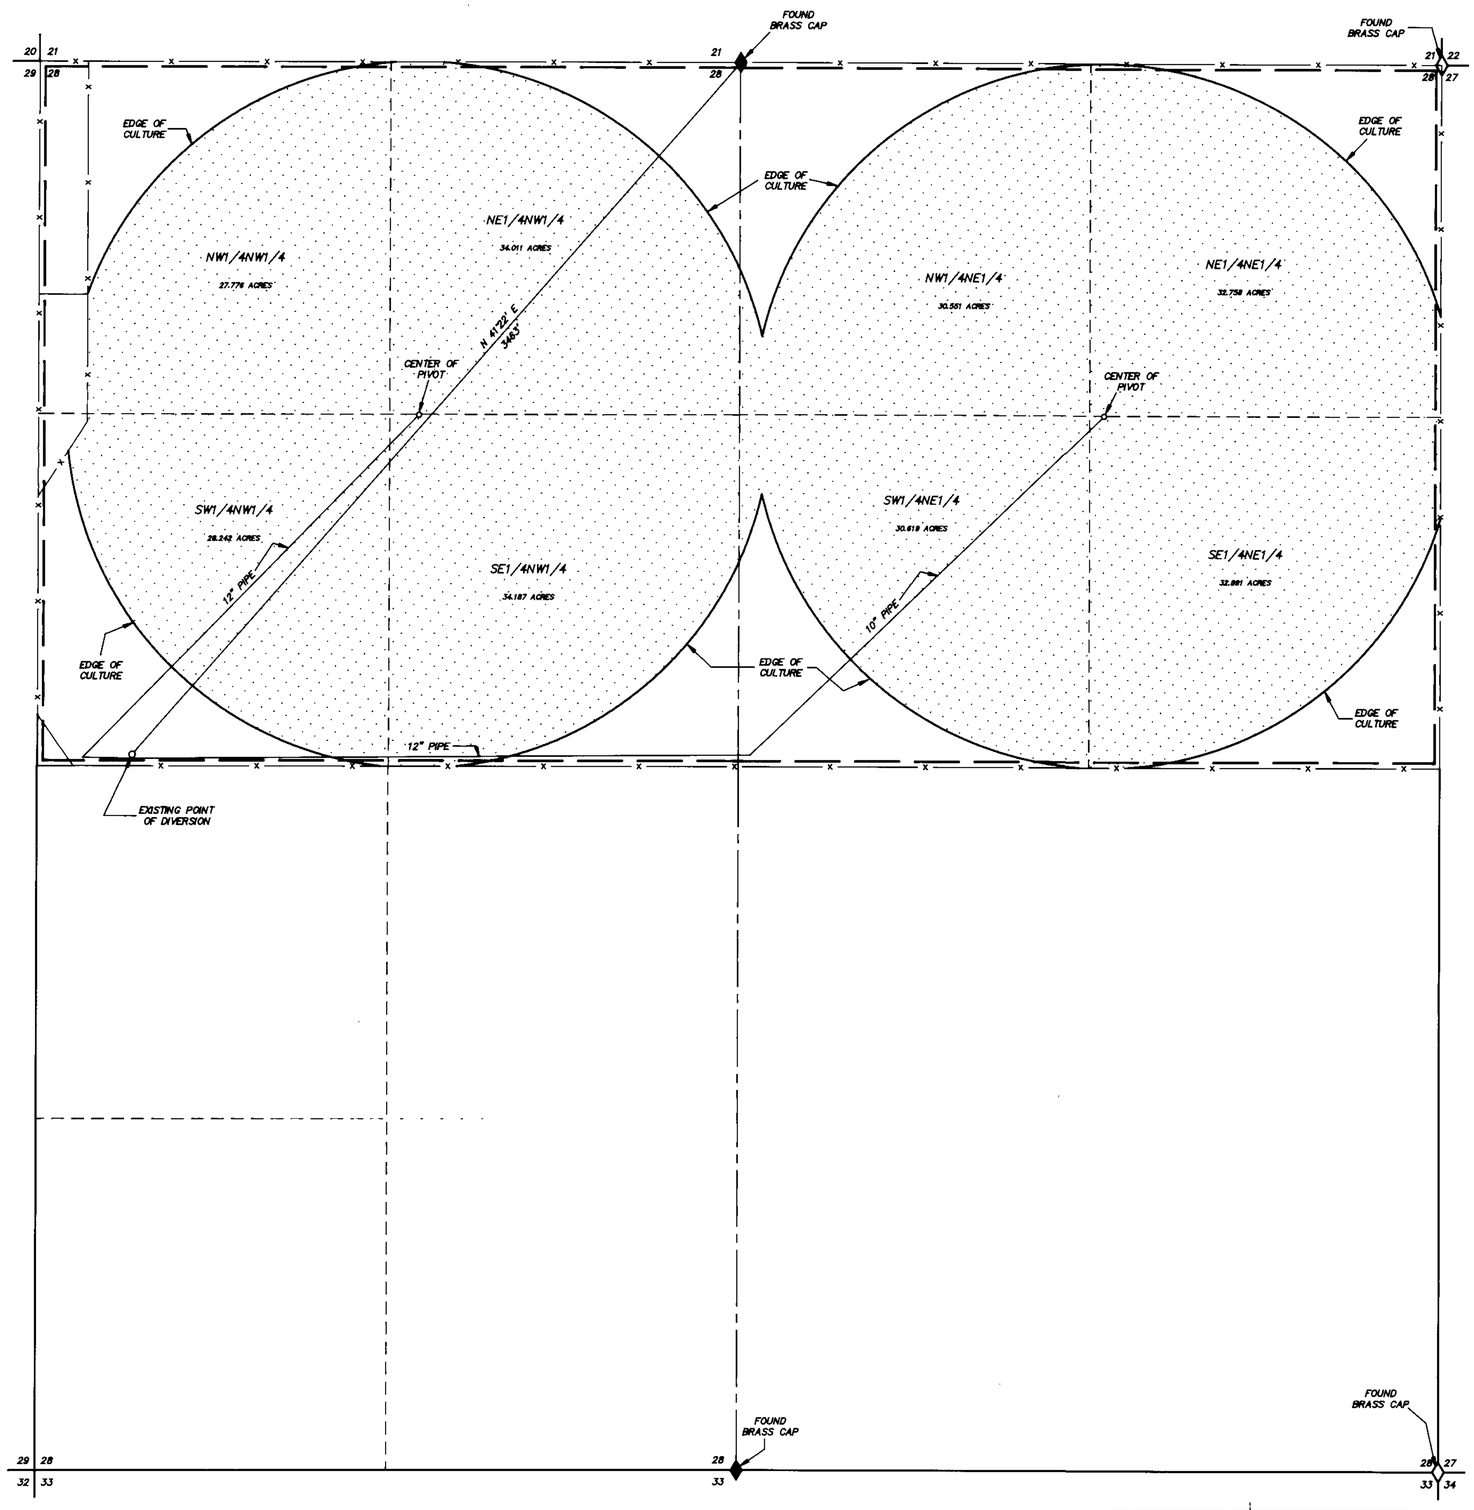

STATE OF NEVADA }
COUNTY OF ELKO } SS.

I, ROBERT E. MORLEY, BEING FIRST DULY SWORN, DEPOSE AND SAY THAT THIS MAP, CONSISTING OF 1 SHEET, NUMBERED FROM 1 TO 1, INCLUSIVE, HAS BEEN CORRECTLY DRAWN TO THE DESIGNATED SCALE FROM FIELD NOTES OF A SURVEY MADE BY ME, OR UNDER MY SUPERVISION AND DIRECTION, BETWEEN THE 7TH DAY OF NOVEMBER, 1996, AND THE 8TH DAY OF NOVEMBER, 1996; THAT IT TRULY AND CORRECTLY REPRESENTS THE PROPOSED LOCATION AND EXTENT OF THE WORKS USED TO DIVERT WATER FROM UNDERGROUND, IN LANDER COUNTY, NEVADA, BY HENRY AND MARIAN FILIPPINI, FOR IRRIGATION PURPOSES UNDER PERMIT NO. 57580 AND PERMIT NO. 57581. THAT THE PROPOSED POINT OF DIVERSION, THE LOCATION, SIZE OF THE DIVERTING CHANNEL OR OTHER CONDUIT, LOCATION AND DESCRIPTION OF ALL MEASURING DEVICES, THE LOCATION AND EXTENT OF LANDS OWNED OR CONTROLLED BY THE APPLICANT UPON WHICH WATER APPLIED FOR UNDER PERMIT NO. 27088 IS USED, TOGETHER WITH THE AREA AND KIND OF CULTURE IN EACH 40-ACRE SUBDIVISION, AND THE LOCATION AND NAMES OF ALL OTHER WORKS OR STREAMS WHICH ARE CROSSED BY OR CONNECTED WITH SAID WORKS ARE FULLY AND CORRECTLY DESIGNATED THEREON.

Robert E. Morley

STATE WATER RIGHT SURVEYOR NO. 668

PROFESSIONAL LAND SURVEYOR ROBERT E. MORLEY No.6203 STATE OF NEVADA

SUBSCRIBED AND SWORN TO BEFORE ME

THIS 21st DAY OF November, 1996.

Linda L. Reynolds

NOTARY PUBLIC IN AND FOR ELKO COUNTY, NEVADA.
MY COMMISSION EXPIRES MAY 5, 1997.

State of Nevada
Elko County, Nevada
My Appt. Expires May 5, 1997

BASIS OF BEARINGS : THE LINE BETWEEN THE FOUND NORTH 1/4 CORNER AND THE FOUND NORTHEAST CORNER OF SECTION 28, T 29N - R 43E, MDB & M, SHOWN ON THE B. L. M. TOWNSHIP SURVEY PLAT DATED 1/10/62, AS S 89°57' E.

CULTURAL MAP TABULATION

SECTION	SUB-DIVISION	TOWN SHIP	RANGE	CULTIVATED ACREAGE	DESCRIPTION OF CULTURE
28	NW1/4NW1/4	T29N	R43E	27.776 AC	PASTURE
28	SW1/4NW1/4	T29N	R43E	28.242 AC	PASTURE
28	SE1/4NW1/4	T28N	R43E	34.187 AC	PASTURE
28	NE1/4NW1/4	T28N	R43E	34.011 AC	PASTURE
28	NW1/4NE1/4	T29N	R43E	30.551 AC	PASTURE
28	SW1/4NE1/4	T29N	R43E	30.619 AC	PASTURE
28	SE1/4NE1/4	T29N	R43E	32.891 AC	PASTURE
28	NE1/4NE1/4	T29N	R43E	32.758 AC	PASTURE

TOTAL CULTIVATED ACREAGE = 251.035 AC

THE LANDS SHOWN ARE IRRIGATED BY PIVOT SPRINKLER SYSTEM.

ALL CULTURE SHOWN IS WHEAT GRASS, GREAT BASIN RYE, AND NEW BLEND PASTURE.

300 0 300 600 900 1200

SCALE: 1"=300'

LEGEND

- = EXISTING PLACE OF USE
- = EXISTING FENCE
- = FOUND SECTION CORNER
- = FOUND 1/4 CORNER
- = IRRIGATED CULTURE

T.29 N. – R.43 E.

57580 CERTIFICATE No 14792 ISSUED 12-16-97
57581 CERTIFICATE No 14793 ISSUED 12-16-97

STATE ENGINEERS USE

FILED
DEC 02 1996

RECEIVED
96 DEC -2 PM 12:18
STATE ENGINEER'S OFFICE

MAP TO ACCOMPANY PROOF OF BENEFICIAL USE UNDER
PERMIT NOS. 57580 & 57581
FOR IRRIGATION USE
BY HENRY AND MARIAN FILIPPINI
FROM UNDERGROUND
IN LANDER COUNTY, NEVADA

57581 57580