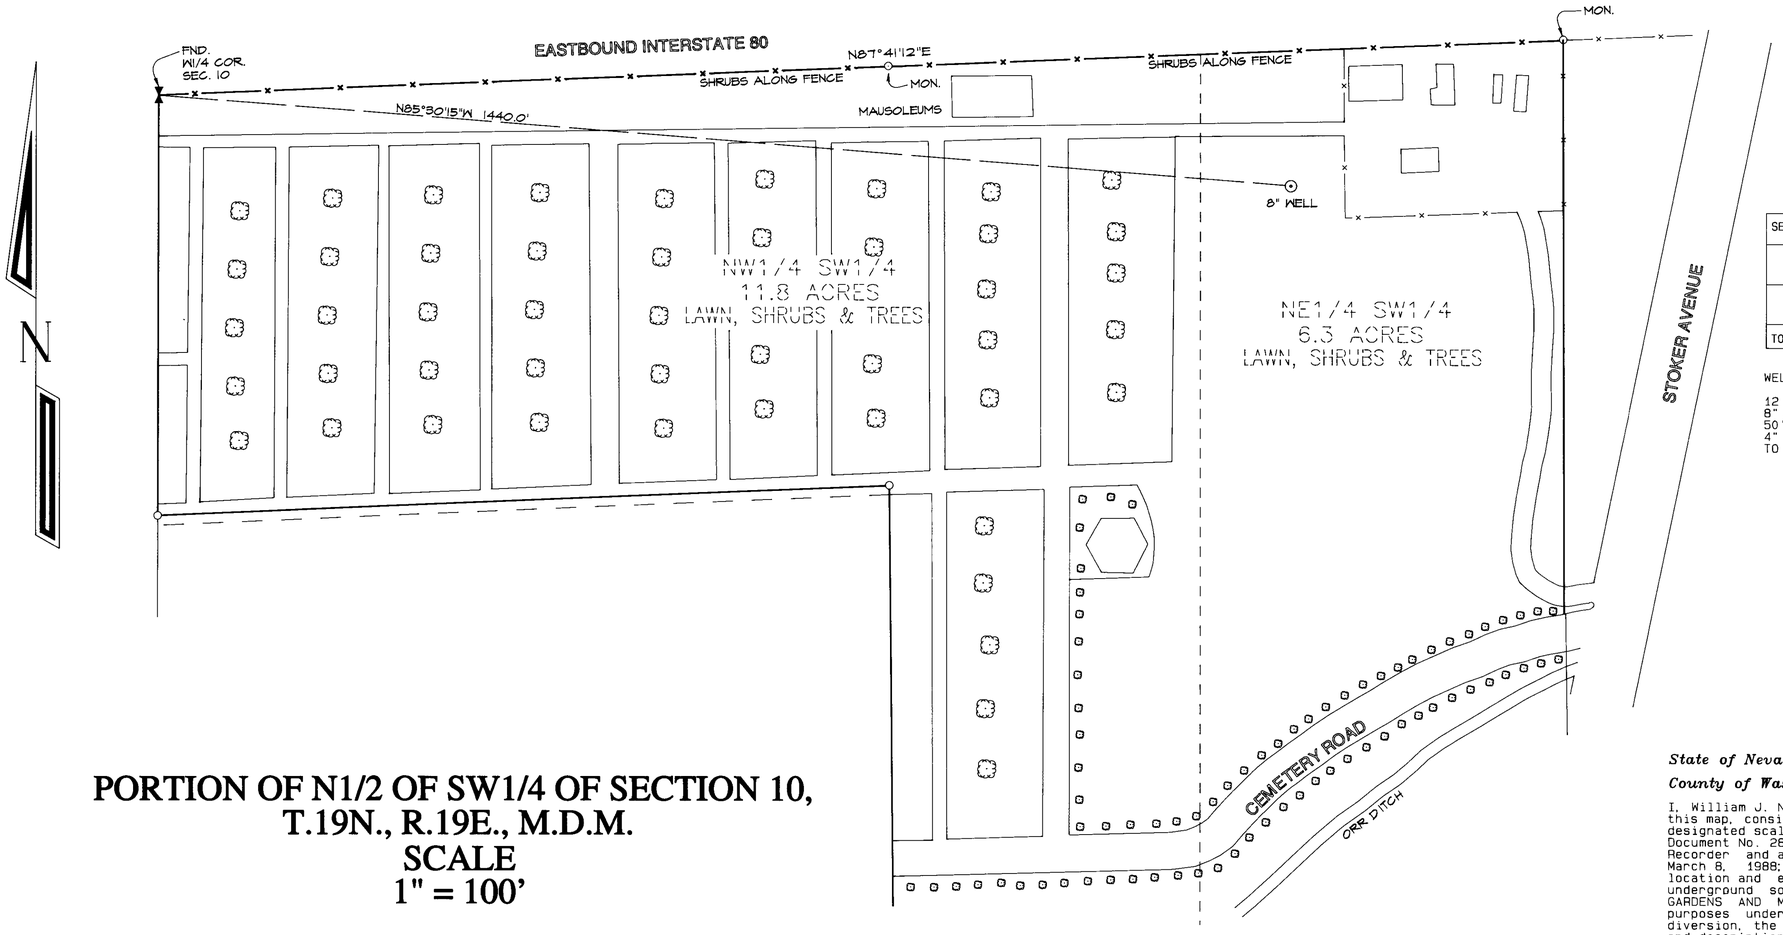

PORTION OF N1/2 OF SW1/4 OF SECTION 10, T.19N., R.19E., M.D.M.
SCALE
1" = 100'

CULTURAL MAP TABULATION

SECTION	SUBDIVISION	TOWNSHIP	RANGE	CULTIVATED ACREAGE	DESCRIPTION OF CULTURE
10	NW1/4 SW1/4	19N	19E	11.8	LAWN SHRUBS TREES
10	NE1/4 SW1/4	19N	19E	6.3	LAWN SHRUBS TREES
TOTAL				18.1	

WELL LOG

12 1/4" BORE - GRAVEL PACKED - 420 FT.
8" ID CASING - 420 FT.
50' CEMENT SURFACE SEAL
4" GPM METER AT PUMP DISCHARGE
TO - 420 FT.

State of Nevada
County of Washoe SS

I, William J. Newman, being first duly sworn, depose and say that this map, consisting of one sheet, has been correctly drawn to the designated scale and calculated from Record of Survey No. 302, Document No. 288732 of the Official Records of the Washoe County Recorder and an aerial survey by Nevada Aerial Mapping dated March 8, 1988; that it truly and correctly represents the location and extent of the works used to divert water from an underground source in Washoe County by the MASONIC MEMORIAL GARDENS AND MAUSOLEUM for LANDSCAPING (CEMETERY) AND DOMESTIC purposes under Permits 57763 and 57764. That the point of diversion, the location, size of the diverting channel, location and description of all measuring devises, the location and extent of the lands owned or controlled by the permitee upon which water is permitted under Permits 57763 and 57764 is used, together with the area and kind of culture in each 40-acre subdivision, and the location and names of all other works or streams which are crossed by or connected with said works are fully and correctly designated thereon.

PROFESSIONAL LAND SURVEYOR STATE OF NEVADA
WILLIAM J. NEWMAN
No. 422

William J. Newman
WILLIAM J. NEWMAN, PROFESSIONAL LAND SURVEYOR
State Water Resources Surveyor No. 285

3-1-94

Subscribed and sworn before me this 1st day of March, 1994.

Rae Ann Loving
Notary Public in and for Washoe County, Nevada

RAE ANN LOVING
Notary Public - State of Nevada
Appointment Recorded in Washoe County
MY APPOINTMENT EXPIRES APR. 21, 1997

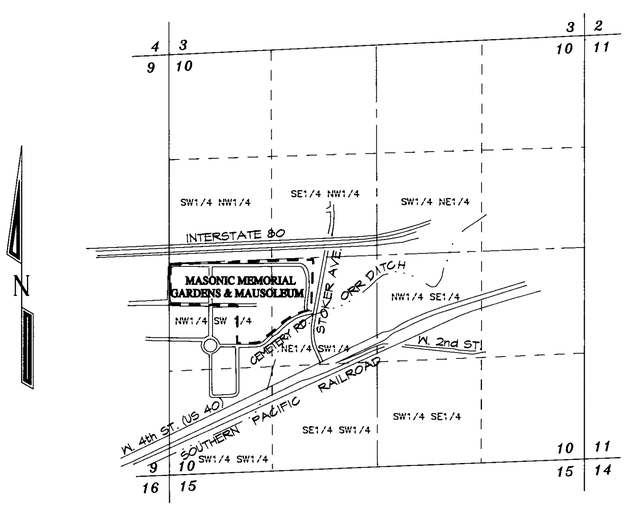

SECTION 10, T.19N., R.19E., M.D.M.
SCALE
1" = 1000'

BASIS OF BEARINGS

North line of the SW1/4 Section 10, T.19N., R.19E., M.D.M., between the W1/4 corner and the center of Section 10, taken as N87°41'12"E.

REFERENCE

Record of Survey No. 302, Document No. 288732 of the Official Records of the Washoe County Recorder.

79718 CERTIFICATE NO. 19241 ISSUED 11-22-13
57763 13970 11-14-94
57764 13971 11-14-94

MAP TO ACCOMPANY
PROOF OF BENEFICIAL USE UNDER
PERMITS 57763 & 57764
FOR LANDSCAPING (CEMETERY)
& DOMESTIC PURPOSES
BY
MASONIC MEMORIAL GARDENS & MAUSOLEUM
FROM AN UNDERGROUND SOURCE
WASHOE COUNTY, NEVADA