SHEET NO. 1 OF 1 SHEETS.

HIGH DESERT ENGINEERING

CONSULTING ENGINEERING & SURVEYING

640 IDAHO STREET
ELKO, NEVADA 89801

(775) 738-4053

W201015

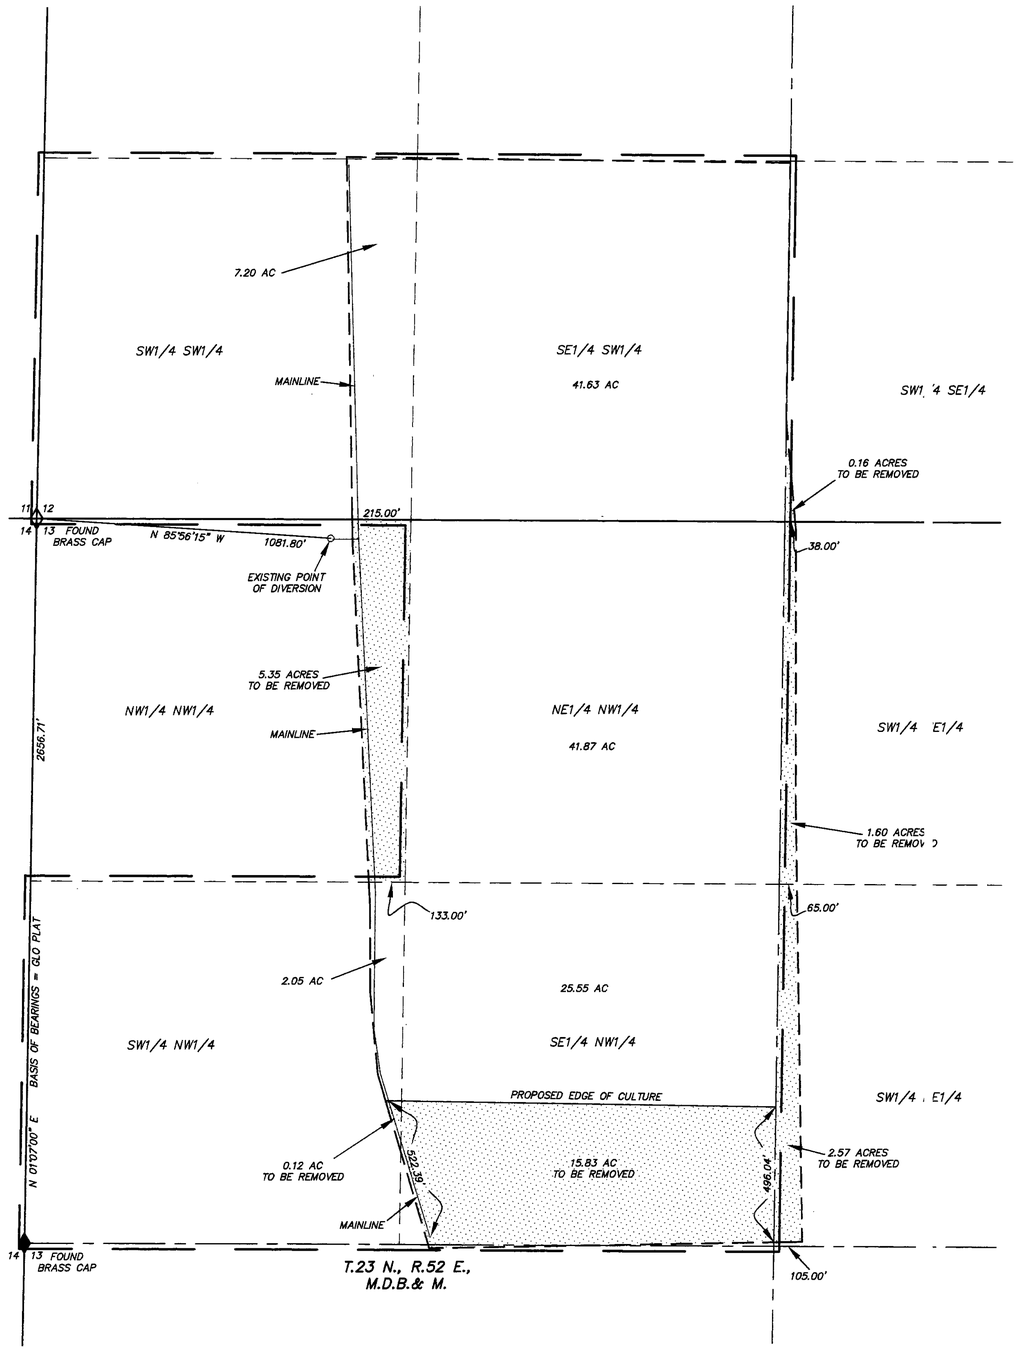

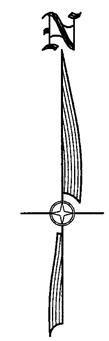

STATE OF NEVADA }
COUNTY OF ELKO } SS.

I, ROBERT E. MORLEY, BEING FIRST DULY SWORN, DEPOSE AND SAY THAT THIS MAP, CONSISTING OF 1 SHEET, NUMBERED FROM 1 TO 1, INCLUSIVE, HAS BEEN CORRECTLY DRAWN TO THE DESIGNATED SCALE FROM FIELD NOTES OF A SURVEY MADE BY ME, OR UNDER MY SUPERVISION AND DIRECTION, BETWEEN THE 26TH DAY OF SEPTEMBER, 2001, AND THE 27TH DAY OF SEPTEMBER, 2001; THAT IT TRULY AND CORRECTLY REPRESENTS THE PROPOSED LOCATION AND EXTENT OF THE WORKS USED TO DIVERT WATER FROM UNDERGROUND, IN EUREKA COUNTY, NEVADA, BY ART AND FRANCES GALE, FOR IRRIGATION AND DOMESTIC PURPOSES UNDER PERMIT NO. 57838. THAT THE PROPOSED POINT OF DIVERSION, THE LOCATION, SIZE OF THE DIVERTING CHANNEL OR OTHER CONDUIT, LOCATION AND DESCRIPTION OF ALL MEASURING DEVICES, THE LOCATION AND EXTENT OF LANDS OWNED OR CONTROLLED BY THE APPLICANT UPON WHICH WATER APPLIED FOR UNDER PERMIT NO. 57838 IS USED, TOGETHER WITH THE AREA AND KIND OF CULTURE IN EACH 40-ACRE SUBDIVISION, AND THE LOCATION AND NAMES OF ALL OTHER WORKS OR STREAMS WHICH ARE CROSSED BY OR CONNECTED WITH SAID WORKS ARE FULLY AND CORRECTLY DESIGNATED THEREON.

Robert E. Morley

STATE WATER RIGHT SURVEYOR NO. 668

PROFESSIONAL LAND SURVEYOR STATE OF NEVADA
ROBERT E. MORLEY
12/26/01
No.6203

SUBSCRIBED AND SWORN TO BEFORE ME
THIS 26TH DAY OF DECEMBER, 2001.

Floyd M. Fisk

FLOYD M. FISK
Notary Public
State of Nevada
Elko County, Nevada
98-0770-6
My appointment expires February 26, 2002.

NOTARY PUBLIC IN AND FOR ELKO COUNTY, NEVADA.
MY COMMISSION EXPIRES: FEB. 26, 2002.

BASIS OF BEARINGS: G.L.O. PLAT.

CULTURAL MAP TABULATION

SECTION	SUB-DIVISION	TOWN SHIP	RANGE	CULTIVATED ACREAGE	DESCRIPTION OF CULTURE
12	SW1/4SW1/4	T23N	R52E	7.20 AC	HARVEST
12	SE1/4SW1/4	T23N	R52E	41.63 AC	HARVEST
13	NE1/4NW1/4	T23N	R52E	41.87 AC	HARVEST
13	SW1/4NW1/4	T23N	R52E	2.05 AC	HARVEST
13	SE1/4NW1/4	T23N	R52E	25.55 AC	HARVEST

TOTAL CULTIVATED ACREAGE = 118.30 AC

THE LANDS SHOWN ARE IRRIGATED BY WHEEL LINE SPRINKLERS.

ALL CULTURE SHOWN AS HARVEST IS RYE GRASS

300 0 300 600 900 1200

SCALE: 1"=300'

57838 CERTIFICATE No. 15993 ISSUED 1-17-02

LEGEND

◇ = FOUND SECTION CORNER.

◆ = FOUND 1/4 CORNER.

——— ——— = EXISTING PLACE OF USE

— — — — — — = EXISTING EDGE OF CULTURE

▒ = AREA TO BE REMOVED FROM IRRIGATION

STATE ENGINEERS USE

FILED
DEC 31 2001
STATE ENGINEER'S OFFICE

MAP TO ACCOMPANY PROOF OF BENEFICIAL USE
UNDER PERMIT NO. 57838
FOR IRRIGATION AND DOMESTIC USE
BY ART AND FRANCES GALE
FROM UNDERGROUND
IN EUREKA COUNTY, NEVADA

86156 77625T 77624T 77623T 77622T 77621T 77469T 77328 T 57838