SECTION	SUBDIVISION	TWSHIP	RANGE	CULTIVATED ACREAGE	DESCRIPTION OF CULTURE	DATE OF FIRST CULTURE
27	NE1/4 NE1/4	14 N	25 E	38.14	ALFALFA	
"	NW1/4 "	"	"	31.49	ALFALFA	
"	SE1/4 "	"	"	37.92	ALFALFA	
"	SW1/4 "	"	"	30.74	ALFALFA	

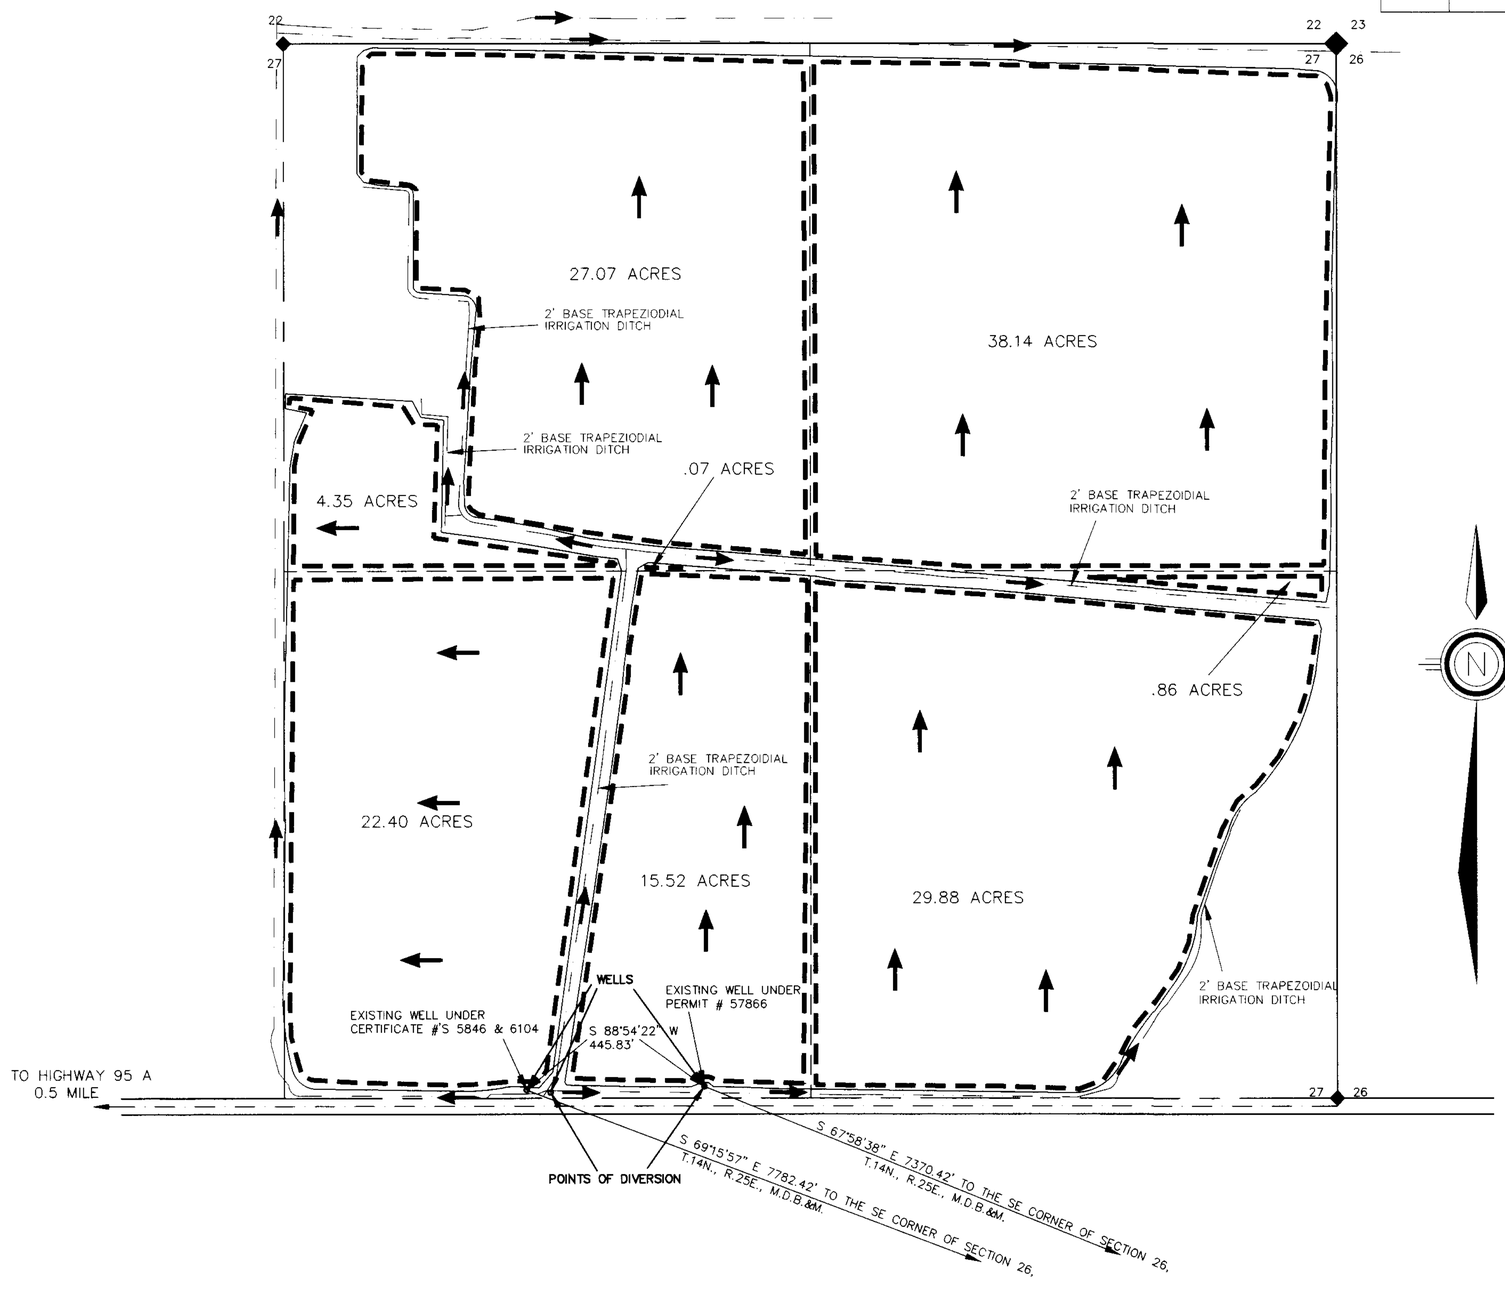

STATE OF NEVADA)
S. S.)
COUNTY OF LYON)

I, DAVID OWENS, BEING FIRST DULY SWORN, DEPOSE AND SAY THAT THIS MAP, CONSISTING OF 1 SHEET, NUMBERED FROM 1 TO 1 , INCLUSIVE, HAS BEEN CORRECTLY DRAWN TO THE DESIGNATED SCALE FROM FIELD NOTES OF A SURVEY MADE BY ME, OR UNDER MY SUPERVISION AND DIRECTION, BETWEEN THE 21 OF JULY, 1997, AND THE 11 OF AUGUST, 1997; THAT IT TRULY AND CORRECTLY REPRESENTS THE PROPOSED LOCATION AND EXTENT OF THE WORKS USED TO DIVERT WATER FROM AN UNDERGROUND SOURCE, IN LYON COUNTY, NEVADA, BY JOHN POLI FOR IRRIGATION PURPOSES UNDER PERMIT NO. 57866. THAT THE POINT OF DIVERSION, THE LOCATION, SIZE OF THE DIVERTING CHANNEL OR OTHER CONDUIT, LOCATION AND DESCRIPTION OF ALL MEASURING DEVICES, THE LOCATION AND EXTENT OF LANDS OWNED OR CONTROLLED BY THE APPLICANT UPON WHICH WATER APPLIED FOR UNDER PERMIT NO. 57866 IS USED, TOGETHER WITH THE AREA AND KIND OF CULTURE IN EACH 40-ACRE SUBDIVISION, AND THE LOCATION AND NAMES OF ALL OTHER WORKS OR STREAMS WHICH ARE CROSSED BY OR CONNECTED WITH SAID WORKS ARE FULLY AND CORRECTLY DESIGNATED THEREON.

David Owens
DAVID OWENS, STATE WATER RIGHT SURVEYOR

SUBSCRIBED AND SWORN TO BEFORE ME
THIS 15th DAY OF August, 1997
Lori Ann Salvador
NOTARY PUBLIC IN AND FOR Douglas COUNTY, NEVADA.
MY COMMISSION EXPIRES July 31, 2000

LORI ANN SALVADOR
Notary Public - State of Nevada
Appointment Recorded In Douglas County
No: 92-1333-5 - Expires July 31, 2000

200 0 200 600
Scale 1" = 200 ft

SHEET 1 OF 1

BASIS OF BEARINGS

BASIS OF BEARINGS FOR THIS MAP IS THE EAST LINE OF THE SE 1/4 OF SECTION 26, T.14N., R.25E., M.D.B.&M. ESTABLISHED BY MONUMENTS ALONG THE LINE AS PER RECORD MAP # 130942 IN THE OFFICE OF THE LYON COUNTY RECORDER.

57866 CERTIFICATE ~~NO.~~ 14709 ISSUED 09-03-97

STATE ENGINEER'S USE

FILED
AUG 18 1997
STATE ENGINEER'S OFFICE

MAP TO ACCOMPANY APPLICATION
TO CHANGE POINT OF DIVERSION
UNDER CERT. # 57866
FOR IRRIGATION USE
FROM UNDERGROUND SOURCE
BY JOHN POLI

57866