SHEET 1 of 1

SOUTHWEST QUARTER (SW 1/4) SECTION 31, TOWNSHIP 21 SOUTH, RANGE 54 EAST, M.D.M., NYE COUNTY, NEVADA

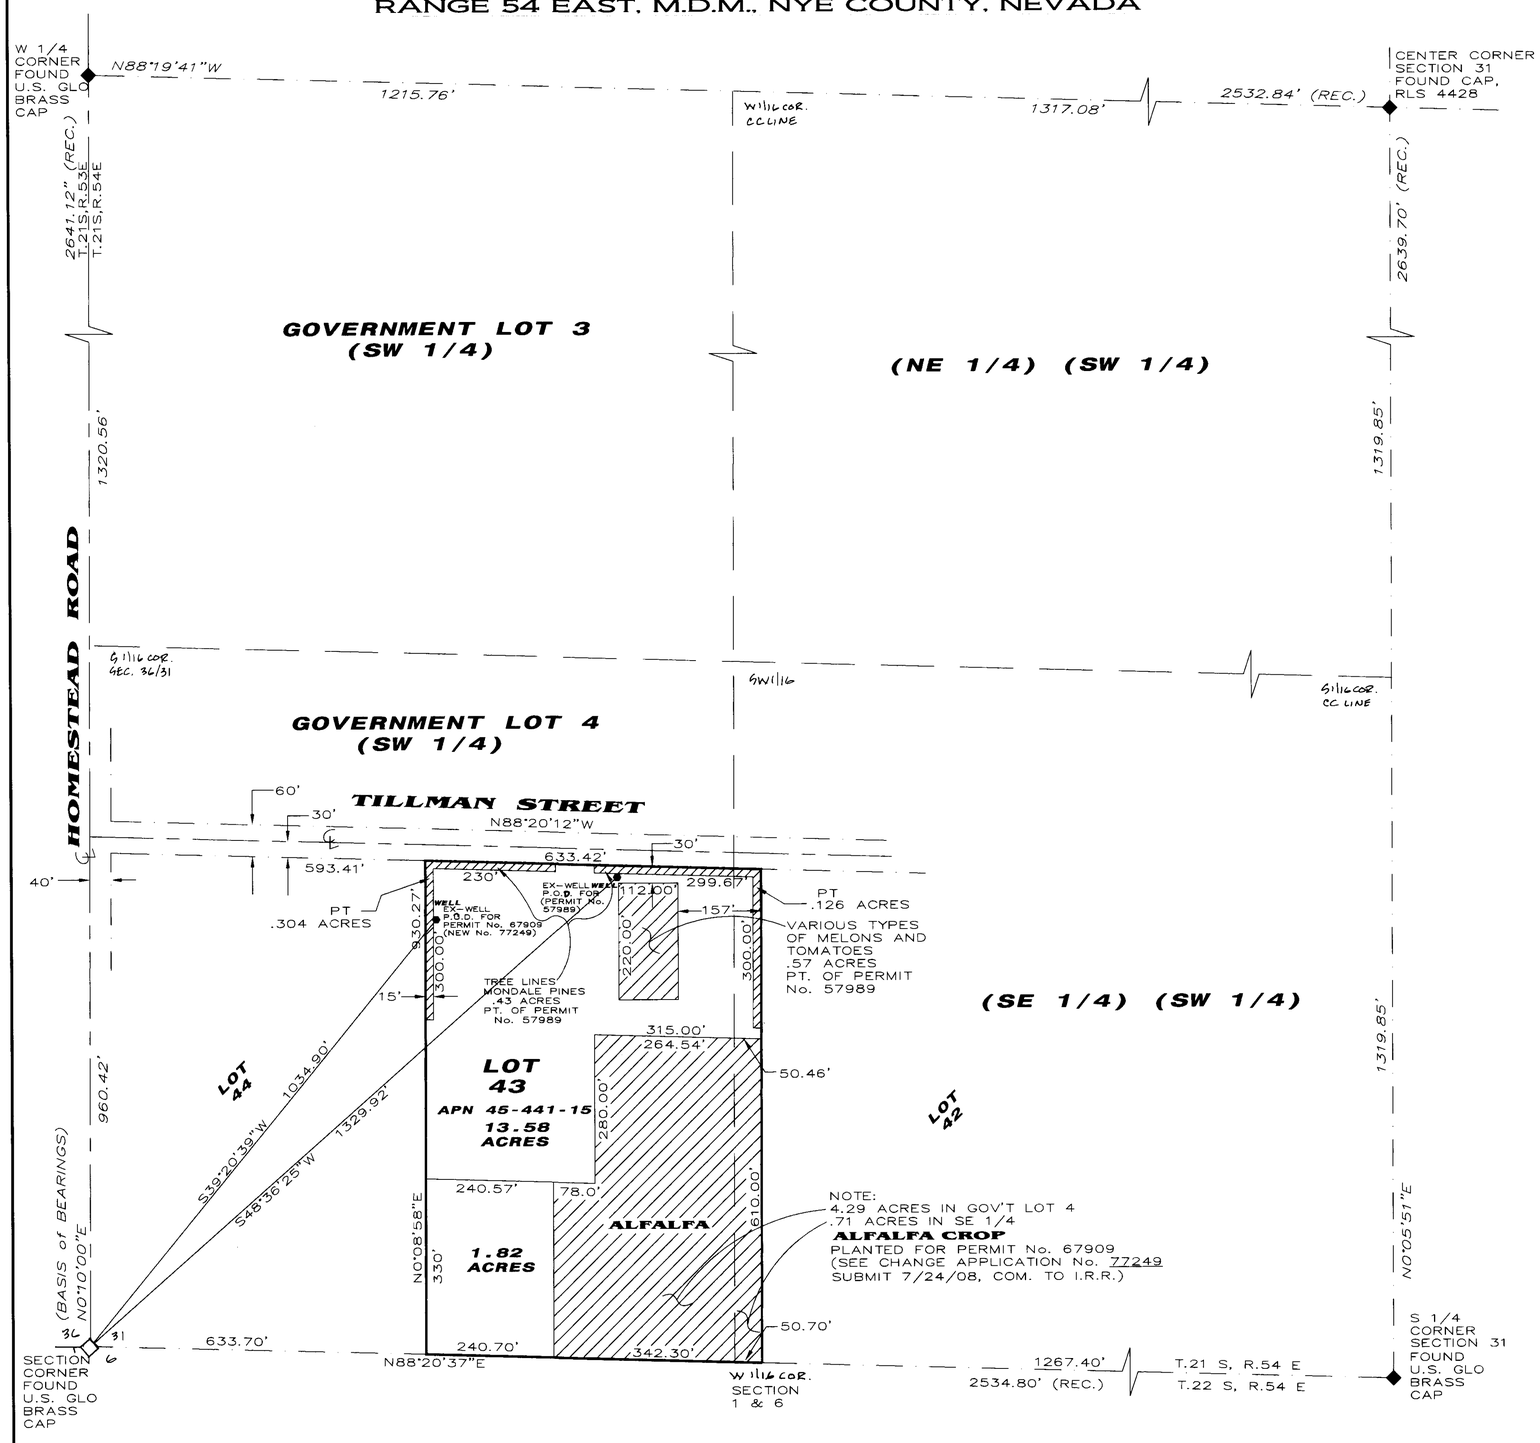

CULTURAL MAP TABULATIONS

PERMIT NUMBER	SECTION	SUB DIVISION	TOWNSHIP	RANGE	CULTIVATED ACREAGE	DESCRIPTION OF CULTURE	DATE OF FIRST CULTURE
57982	31	GOVT. LOT #4 SW 1/4	21 SOUTH	54 EAST	.57 ACRES	VARIOUS MELON'S & TOMATOES	UN-KNOWN
57982	31	GOVT. LOT #4 SW 1/4	21 SOUTH	54 EAST	.304 ACRES	TREE LINE MUNDAL PINES	UN-KNOWN
57982	31	SE.SW	21 SOUTH	54 EAST	.126 ACRES	TREE LINE MUNDAL PINES	UN-KNOWN
67909 (77249)	31	GOVT. LOT #4 SW 1/4	21 SOUTH	54 EAST	4.29 ACRES	ALFALFA	6-07
67909 (77249)	31	SE.SW	21 SOUTH	54 EAST	.71 ACRES	ALFALFA	6-07

SURVEYOR'S CERTIFICATE:

STATE OF: NEVADA
COUNTY OF NYE } SS

I, DONALD E. JARAGOSKY, BEING FIRST DULY SWORN, DEPOSE AND SAY THAT SITE INSPECTIONS HAVE BEEN MADE BY ME, OR UNDER MY SUPERVISION AND DIRECTION, BETWEEN THE 15TH OF JULY 2008 AND THE 16TH OF JULY 2008 THAT THE LOCATION OF EACH REFERENCE MONUMENT HAS BEEN VERIFIED BY SITE INSPECTION; THAT THE POINT OF DIVERSION AND PLACE OF USE SITES HAVE BEEN INSPECTED; THAT THIS MAP, CONSISTING OF 1 SHEET, NUMBERED 1 OF 1, HAS BEEN CORRECTLY DRAWN TO THE DESIGNATED SCALE FROM SURVEYING CALCULATION NOTES PREPARED BY ME, OR UNDER MY SUPERVISION AND DIRECTION, RELYING UPON ANALYSIS OF RECORDED SURVEY MAPS AND OTHER RECORDED SURVEYING DOCUMENTS IN THE OFFICE OF THE NYE COUNTY RECORDER, THAT THIS MAP TRULY AND CORRECTLY REPRESENTS THE PROPOSED LOCATION AND EXTENT OF THE WORKS USED TO DIVERT WATER FROM AN UNDERGROUND SOURCE IN NYE COUNTY, NEVADA BY:

DANIEL SEID AND CHRISTI LLC.

FOR IRRIGATION PURPOSES UNDER PERMIT No. 57989 AND 67909 (NEW No. 77249) THAT THE POINT OF DIVERSION, THE LOCATION, SIZE OF THE DIVERTING CHANNEL OR OTHER CONDUIT, LOCATION AND DESCRIPTION OF ALL MEASURING DEVICES, THE LOCATION AND EXTENT OF LANDS OWNED OR CONTROLLED BY THE APPLICANT UPON WHICH WATER APPLIED FOR UNDER PERMIT No. 57989 AND 67909 (NEW No. 77249) IS USED, TOGETHER WITH THE AREA AND KIND OF CULTURE IN EACH 40 ACRE SUBDIVISION, AND THE LOCATION AND NAMES OF ALL OTHER WORKS OR STREAMS WHICH ARE CROSSED BY OR CONNECTED WITH SAID WORKS ARE FULLY AND CORRECTLY DESIGNATED THEREON.

DONALD E. JARAGOSKY — 7AUG08 DATE
STATE WATER RIGHTS SURVEYOR No.1212--P.L.S. No.6444

PROFESSIONAL LAND SURVEYOR - STATE OF NEVADA
DONALD E. JARAGOSKY
EXP. 30JUN.09
No.6444
7AUG08

ACKNOWLEDGMENT

STATE OF_____
COUNTY OF_____
ON THIS___DAY OF____20____

DONALD JARAGOSKY

PERSONALLY APPEARED BEFORE ME, A NOTARY PUBLIC IN AND FOR SAID COUNTY AND STATE, AND ACKNOWLEDGED TO ME THAT HE EXECUTED THE ABOVE INSTRUMENT.

_____
(NOTARY PUBLIC)
MY COMMISSION EXPIRES_____

1" = 150'

BASIS OF BEARINGS

NORTH 0°0'00" EAST BEING THE WEST LINE OF THE SOUTHWEST QUARTER (SW 1/4) OF SECTION 31, TOWNSHIP 21 SOUTH, RANGE 54 EAST, M.D.M., NYE COUNTY, NEVADA AS SHOWN ON "AMENDED PLAT OF LOTS 41,42,43 & 44, CAL-VISTA SUBDIVISION ON DOCUMENT No. 194043 RECORDED 28 OCTOBER 1987 IN THE NYE COUNTY RECORDER'S OFFICE, NYE COUNTY, NEVADA

REFERENCE:

"AMENDED PLAT OF LOTS 41,42,43, & 44 CAL-VISTA SUBDIVISION, DOCUMENT No. 194043 RECORDED 28 OCTOBER 1987"

GRAPHIC SCALE

150' 0 150' 600'
75' 300'
(IN FEET)
1 INCH = 150 FEET

STATE ENGINEER'S USE:

12/8/11: KE: The Permit number 57982, in the culture map tabulation should be Permit 57989 per correction sent by surveyor filed in Permit 57989 file. The basis of bearing should be N0°10'00"E per correction sent by surveyor filed in Permit 57989 file.

FILED AUG 18 2008 STATE ENGINEER'S OFFICE

57989 CERTIFICATE NO. 18608 ISSUED 3-7-2012

77249 CERTIFICATE NO. 18609 ISSUED 3-7-2012

TRIANGLE SURVEYING INC.
P.O. BOX 550 PAHRUMP, NEVADA 89041
1201 SOUTH HIGHWAY 160, SUITE 106
PAHRUMP, NEVADA 89048

MAP TO ACCOMPANY PROOF OF BENEFICIAL USE PERMIT No. 57989 AND 67909 (NEW No. 77249)

FOR: IRRIGATION AND DOMESTIC USE.

BY: DANIEL SEID AND CHRISTI LLC.

FROM: UNDERGROUND SOURCE IN NYE COUNTY, NEVADA

77249 57989