STATE OF NEVADA
COUNTY OF HUMBOLDT

I, JOHN H. MILTON III, being first duly sworn, depose and say that this map, consisting of one sheet, has been correctly drawn to the designated scale from field notes of a survey made by me or under my supervision and direction, between the 9th day of July, and the 10th day of July, 1992; that it truly and correctly represents the proposed location and extent of the works used to divert water from an underground source (Lee Windmill) in Humboldt County by DELONG RANCHES, INC. for stockwatering purposes. That the point of diversion, the approximate location and size of the diverting channel or other conduit, the place and manner of use, and the location and names of all other works or streams which are crossed by, or connected with the said works, are fully and correctly designated thereon.

State Water Resources Utilization Engineer No. 573

PROFESSIONAL LAND SURVEYOR STATE OF NEVADA No.5271

7-31-92

Subscribed and sworn to before me this 31ST day of July 1992.

Ginger M. Gabiola
Notary Public

GINGER M. GABIOLA
NOTARY PUBLIC
HUMBOLDT CO. NEVADA
My Appointment Expires
JAN. 1, 1996

T.37N., R.34E.
M.D.B.&M.

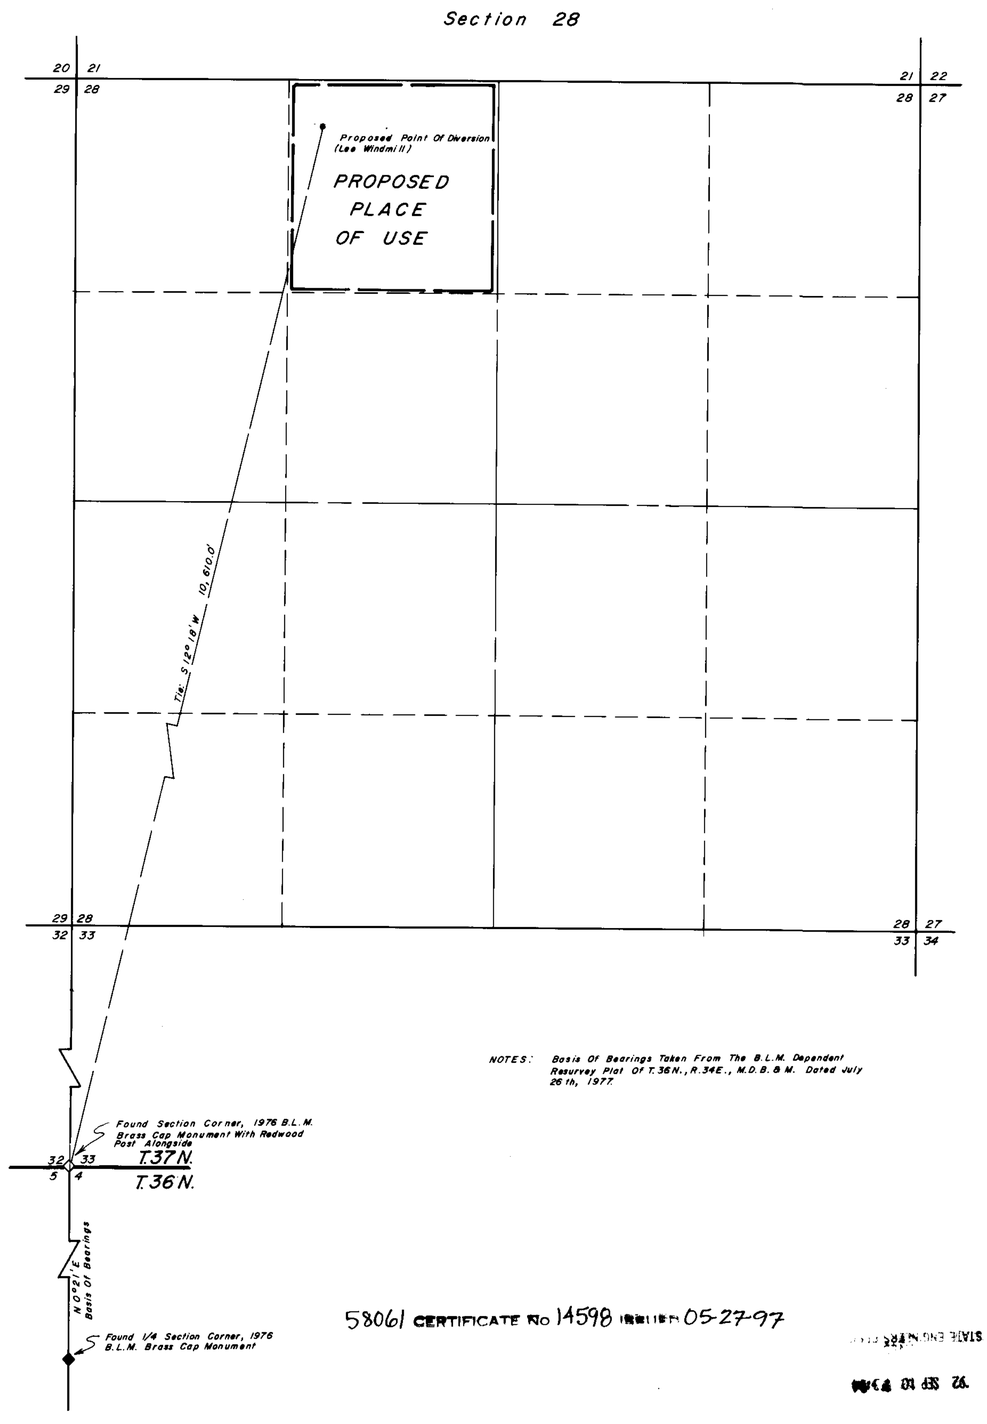

NOTES: Basis Of Bearings Taken From The B.L.M. Dependent Resurvey Plat Of T.36N., R.34E., M.D.B.&M. Dated July 26th, 1977.

SCALE 1" = 500'

500 0 500 1000 1500 2000

58061

58061 CERTIFICATE No 14598 EXPIRES 05-27-97

FILED
SEP 10 1992
STATE ENGINEER'S OFFICE

Desert-Mountain Inc.
Land and Water Right Surveyors
146 West Second Street
Winnemucca, Nevada 89445
(702) 623-4414

MAP
TO ACCOMPANY TO APPLICATION
TO APPROPRIATE WATER

BY DELONG RANCHES INC.
From An Underground Source
(Lee Windmill)
For Stockwatering Purposes
IN HUMBOLDT COUNTY, NEVADA

58061