SHEET 1 OF 1

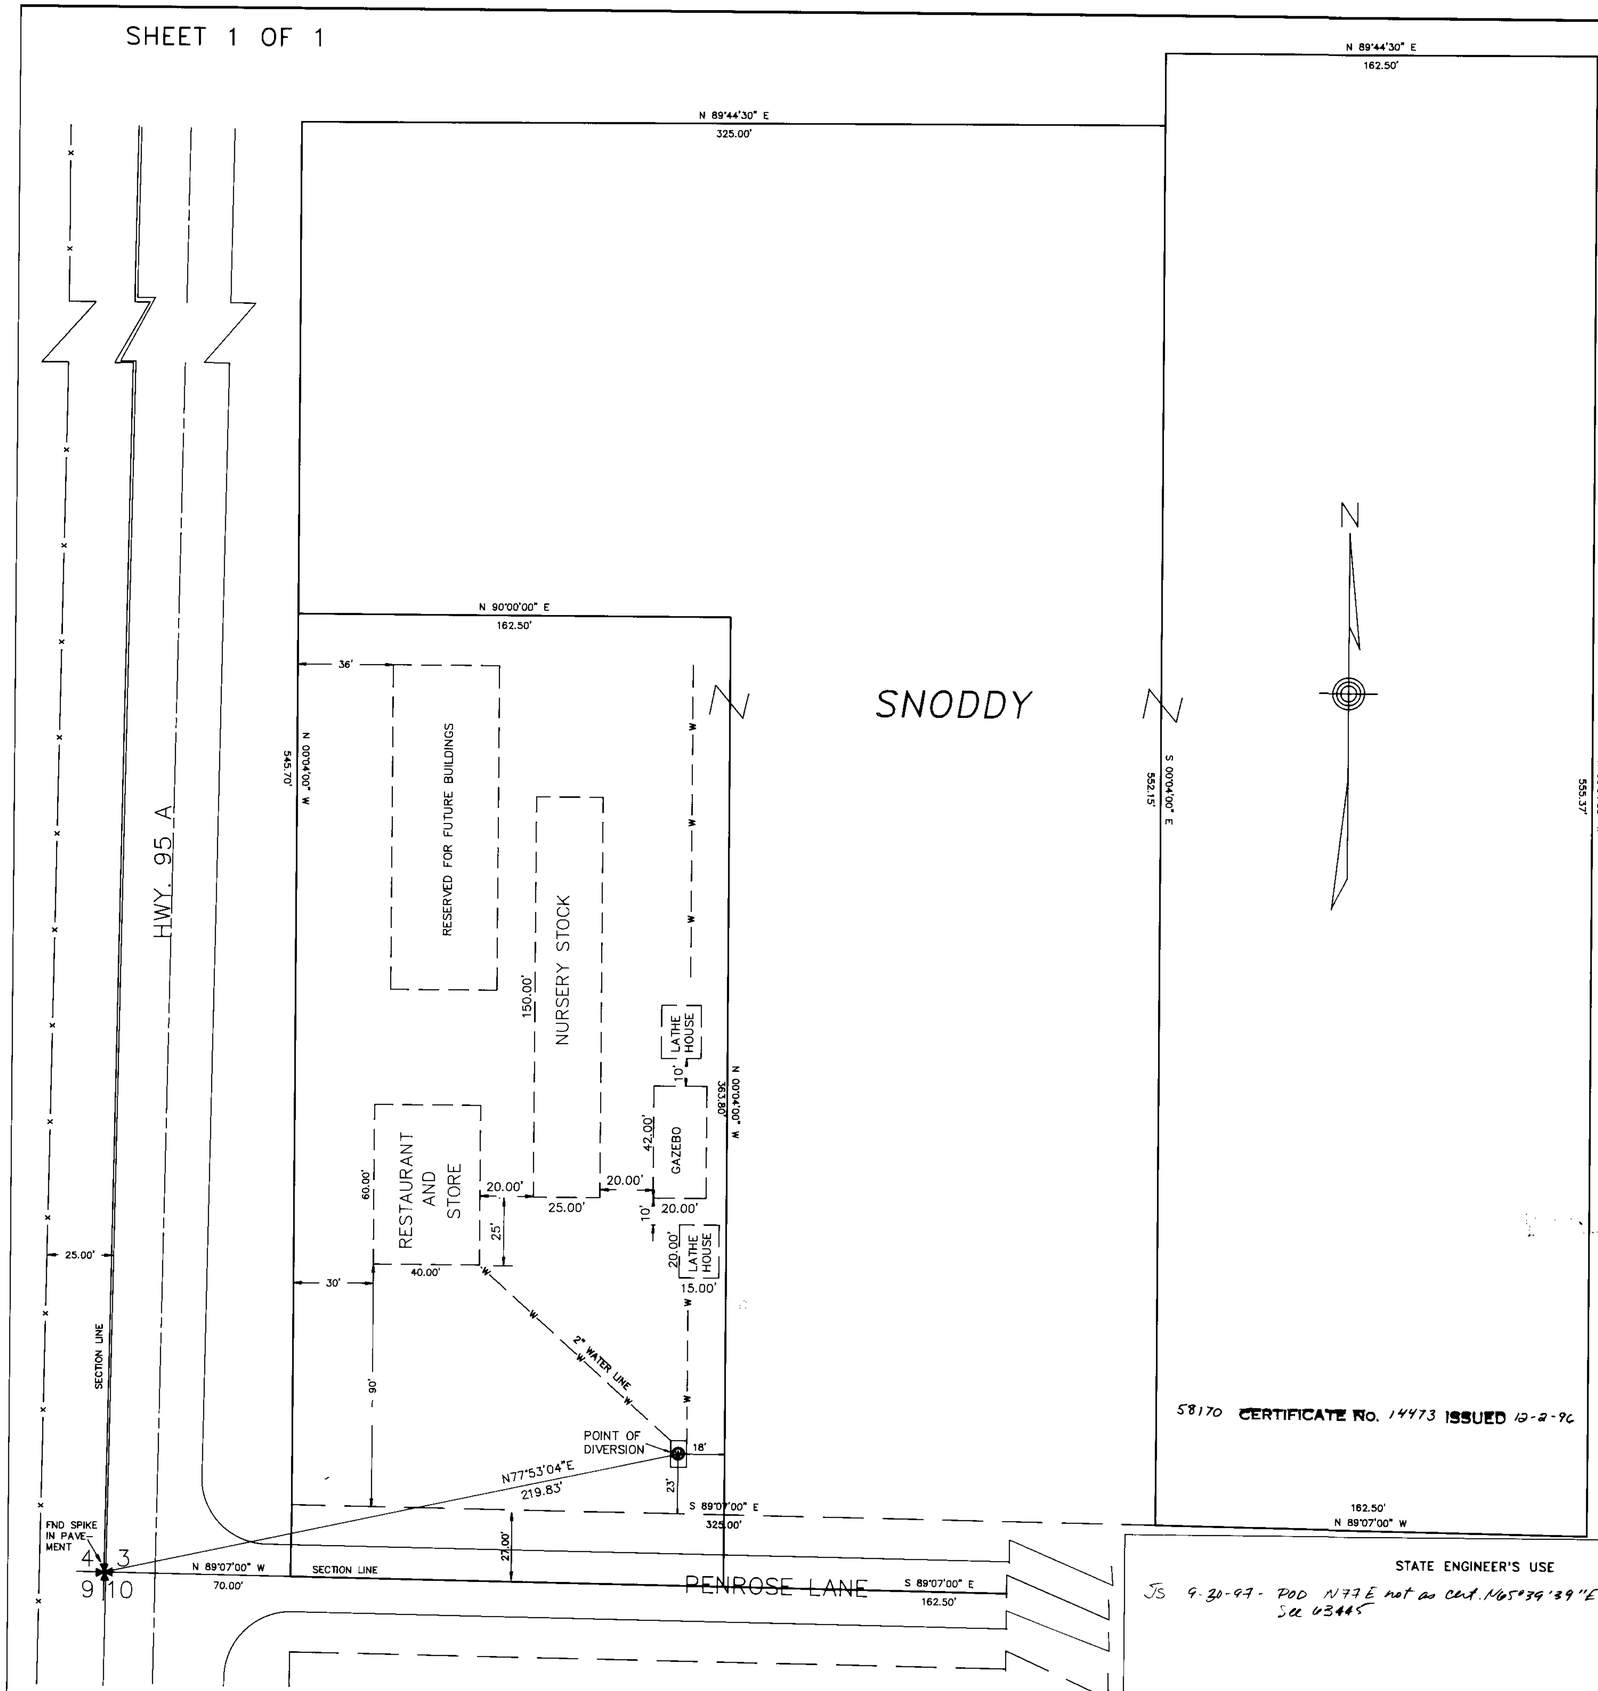

SNODDY.DWG

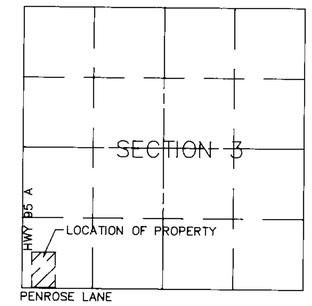

T.14N., R.25E., M.D.B.&M.

VICINITY MAP
N.T.S.

STATE OF NEVADA

COUNTY OF LYON

I, BRUCE L. RICE, BEING FIRST DULY SWORN, DEPOSE AND SAY THAT THIS MAP, CONSISTING OF 1 SHEETS, NUMBERED FROM 1 TO 1, INCLUSIVE, HAS BEEN CORRECTLY DRAWN TO THE DESIGNATED SCALE FROM FIELD NOTES OF A SURVEY MADE BY ME, OR UNDER MY SUPERVISION AND DIRECTION ON JULY 11, 1996 THAT IT TRULY AND CORRECTLY REPRESENTS THE PROPOSED LOCATION AND EXTENT OF THE WORKS USED TO DIVERT WATER FROM AN UNDERGROUND SOURCE IN LYON COUNTY BY MELVIN V. SNODDY FOR IRRIGATION PURPOSES UNDER PERMIT NO. 58170. THAT THE POINT OF DIVERSION, THE LOCATION, SIZE OF THE DIVERTING CHANNEL, LOCATION AND DESCRIPTION OF ALL MEASURING DEVICES, THE LOCATION AND EXTENT OF LANDS OWNED OR CONTROLLED BY THE APPLICANT UPON WHICH WATER APPLIED FOR UNDER PERMIT NO.58170 IS USED, TOGETHER WITH THE THE LOCATION AND NAMES OF ALL OTHER WORKS OR STREAMS WHICH ARE CROSSED BY OR CONNECTED WITH SAID WORKS ARE FULLY AND CORRECTLY DESIGNATED THEREON.

MD SURVEYOR

Bruce L. Rice 7-25-96

BRUCE L. RICE
STATE WATER RIGHT SURVEYOR NO. 540
PLS 4248, EXP. 12-31-97

SUBSCRIBED AND SWORN TO BEFORE ME THIS 25 DAY OF July, 1996
NOTARY PUBLIC IN AND FOR LYON COUNTY, NEVADA.
Erin M. Singley

ERIN M. SINGLEY
Notary Public - State of Nevada
Appointment Recorded in Lyon County
MY APPOINTMENT EXPIRES JUNE 18, 1997

BASIS OF BEARING:
MAGNETIC NORTH–VAR. 16°30' E

58170 CERTIFICATE No. 14473 ISSUED 12-2-96

GRAPHIC SCALE

30 0 15 30 60 120

(IN FEET)
1 inch = 30 ft.

STATE ENGINEER'S USE

JS 9-30-97 - POD N77E not as cert. N05°39'39"E Map Wrong - See 63445

FILED
JUL 25 1996
STATE ENGINEER'S OFFICE

MAP
TO ACCOMPANY PROOF OF BENEFICIAL USE
UNDER PERMIT 58170
FOR: COMMERCIAL & DOMESTIC USE
BY: MELVIN V. SNODDY
FROM: UNDERGROUND SOURCE
IN: LYON COUNTY, NEVADA

RICE ENGINEERING, INC.
CIVIL ENGINEERING AND SURVEYING
817-A S. MAIN, YERINGTON, NV 89447
(702) 463-2402

58170